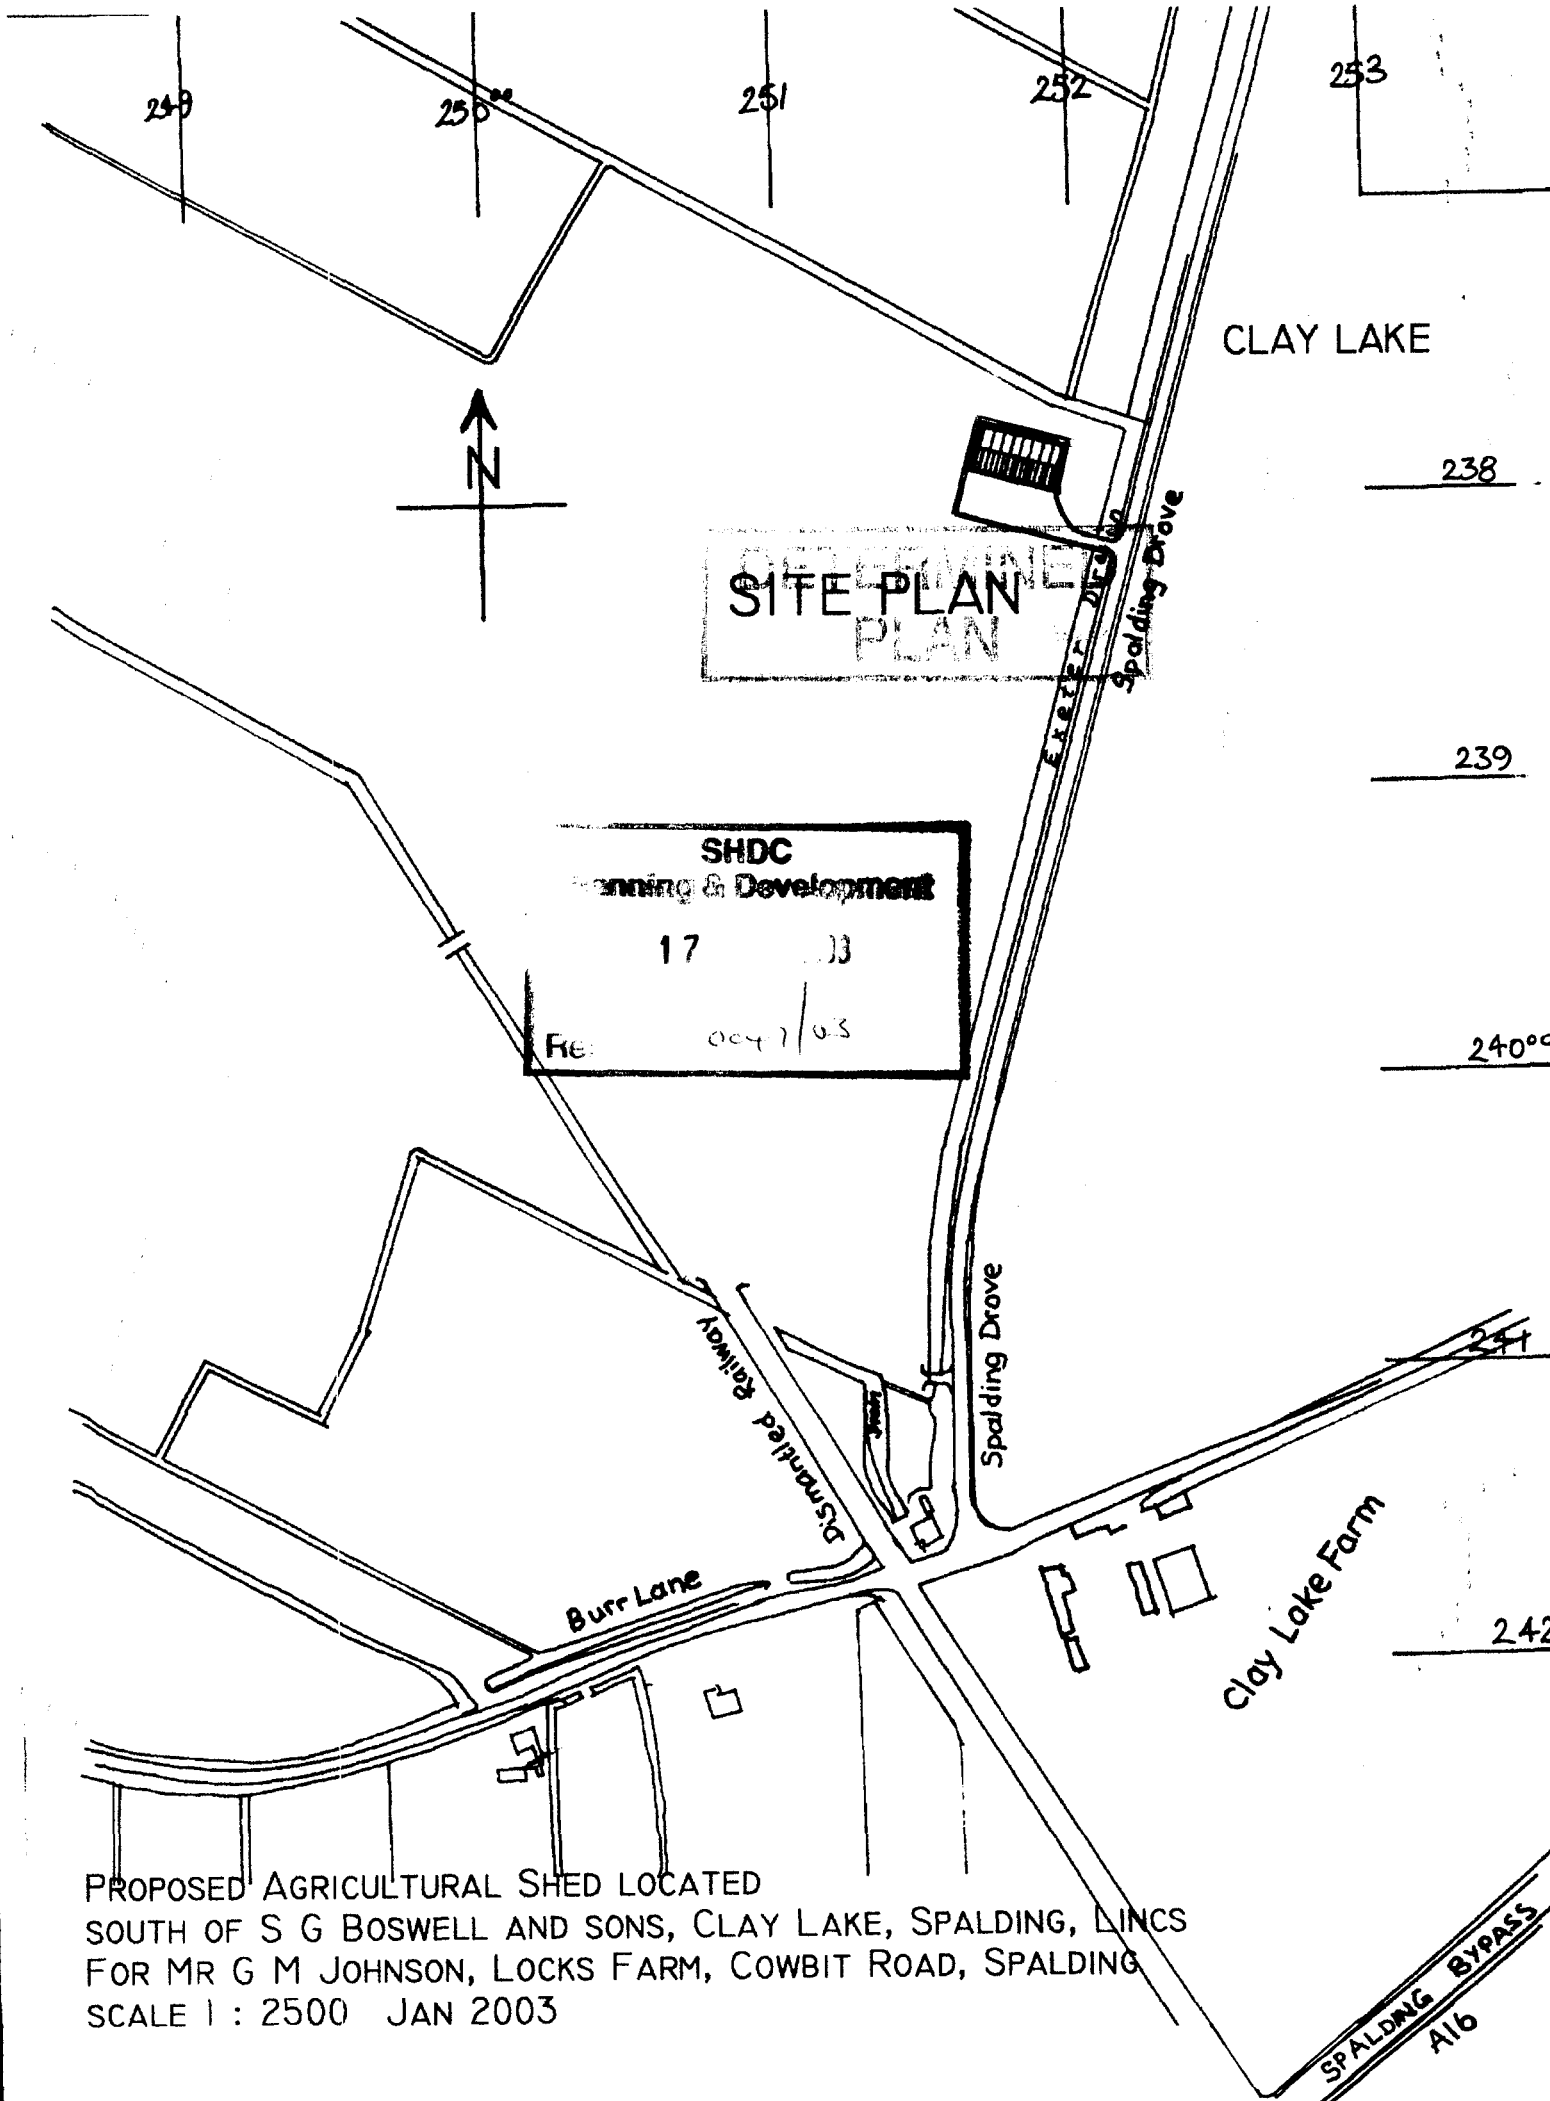


PROPOSED AGRICULTURAL SHED LOCATED
SOUTH OF S G BOSWELL AND SONS, CLAY LAKE, SPALDING, LINCS
FOR MR G M JOHNSON, LOCKS FARM, COWBIT ROAD, SPALDING
SCALE 1 : 2500 JAN 2003