


0089 - ARGOS - SPALDING

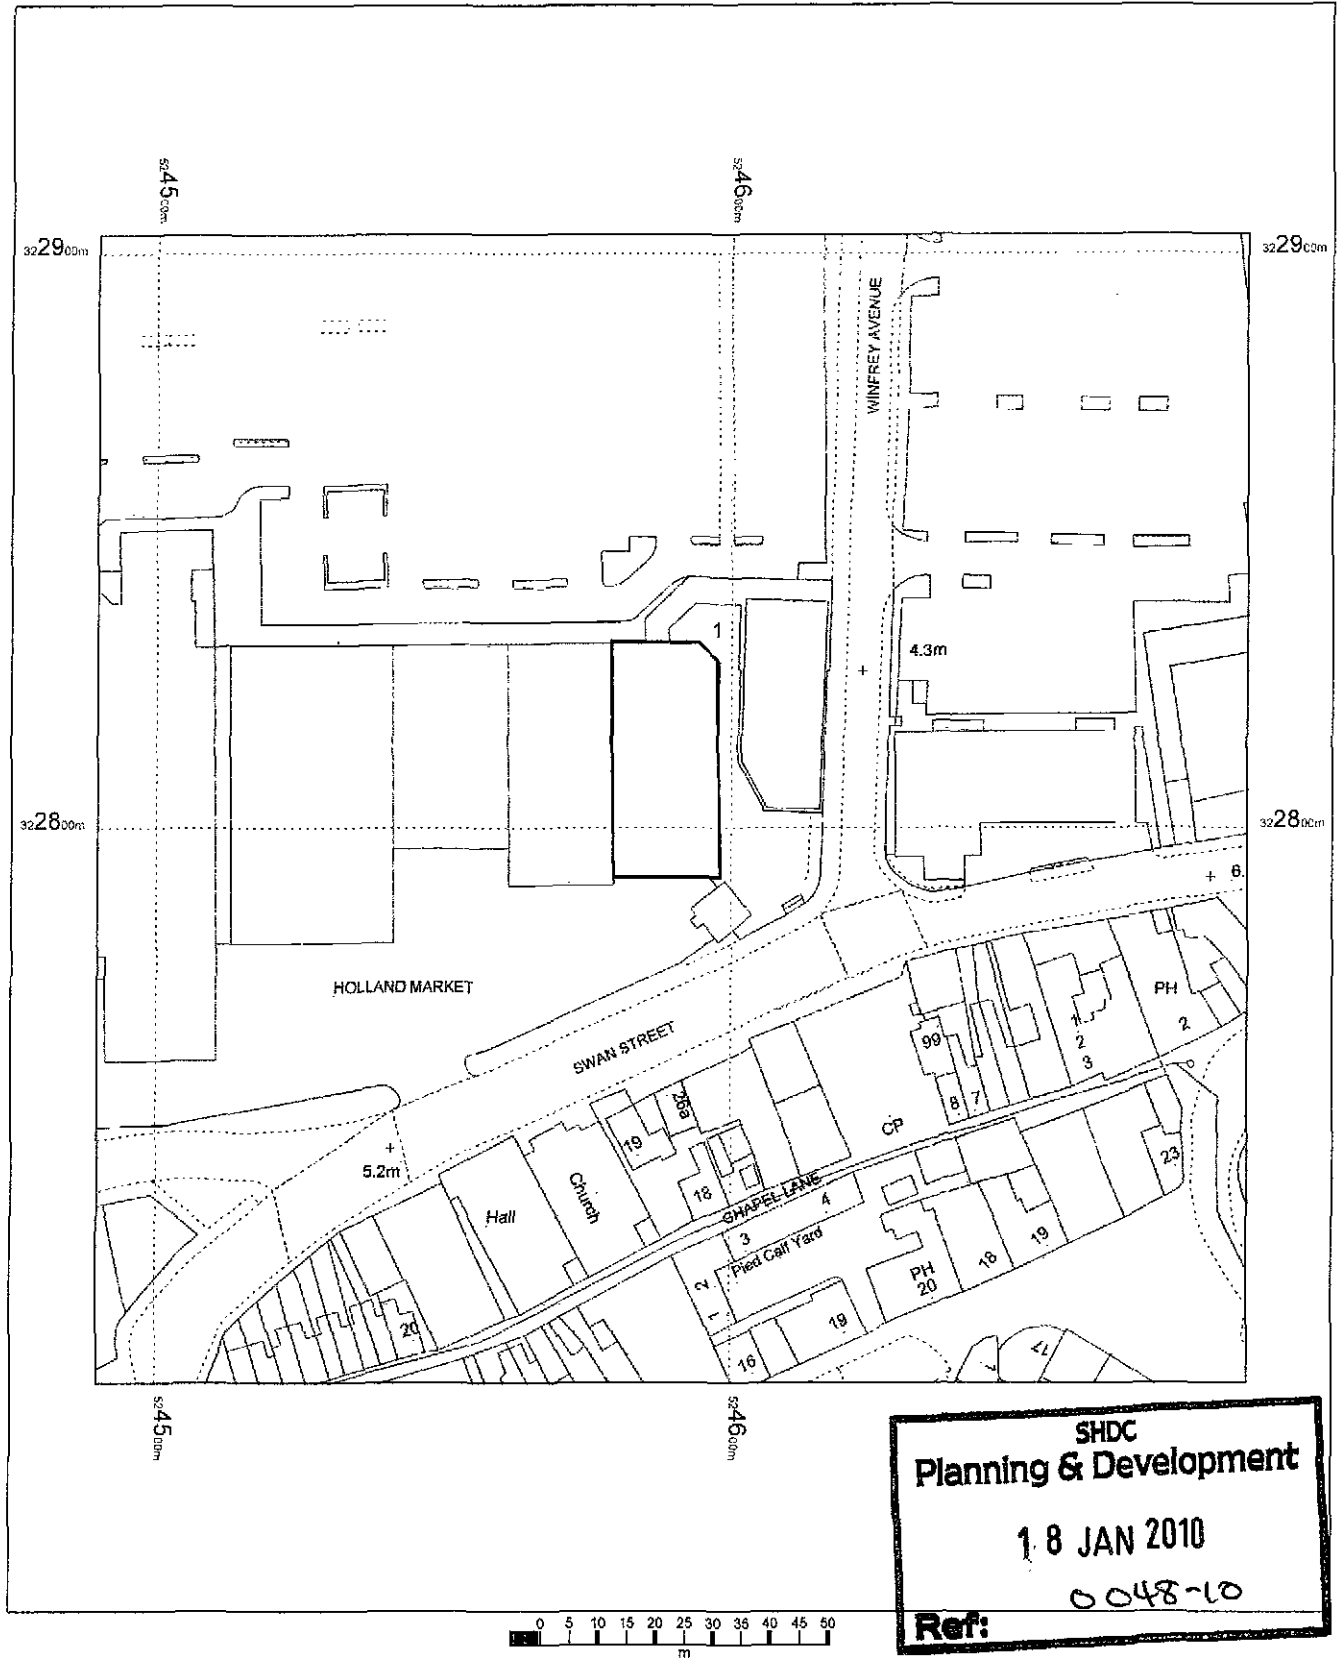

ARGOS
UNIT 4]HOLLAND MARKET
WINFREY AVENUE
SPALDING
LINCOLNSHIRE
PE11 1RQ

OS Mastermap
26 November 2009
www.centremapslive.com

1:1250 scale print at A4

©Crown Copyright. All rights reserved. Licence no.
10001998


Mapping
sourced from
Ordnance
Survey

SPENCER
SIGNS

SPENCER SIGNS

Unit 1, 70 Scarborough St.,
Hull, HU3 4TG
Tel: 01482 325797
www.spencersigns.co.uk
email: design@spencersigns.co.uk

Argos - Spalding

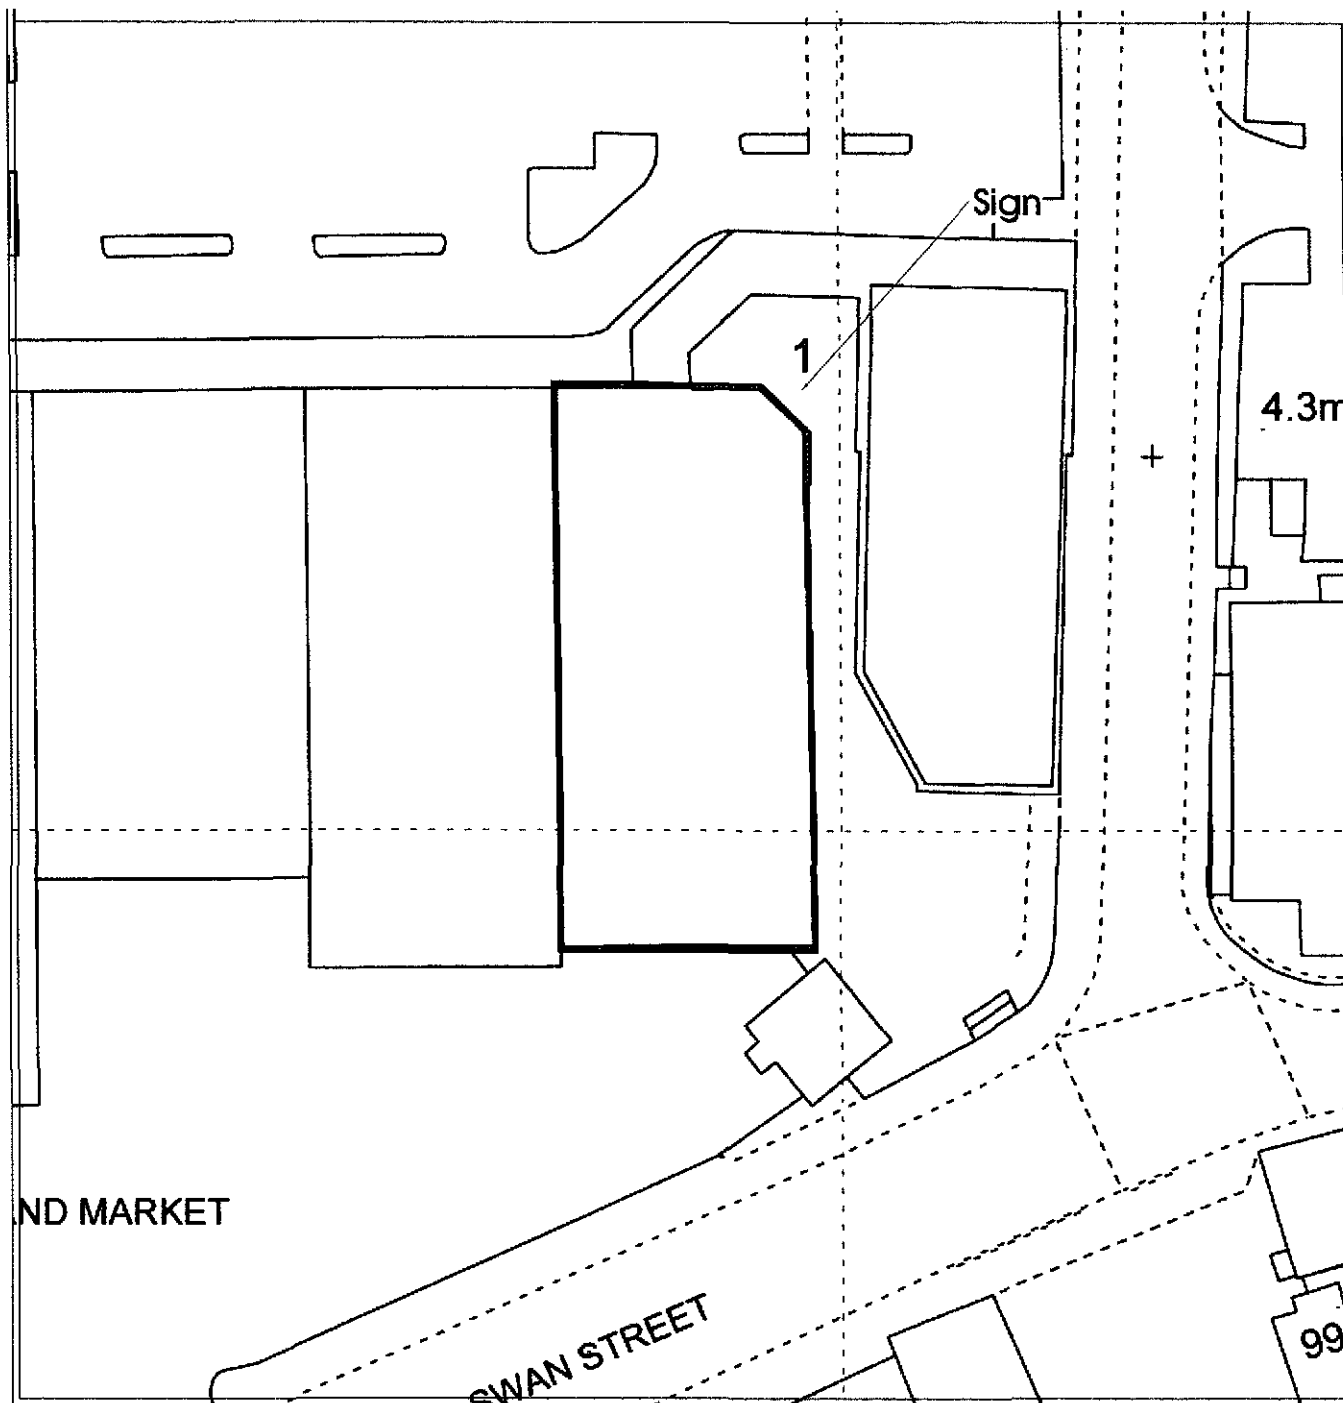


SHDC
Planning & Development

18 JAN 2010



Ref: 0048.10

0 10 20 30
Metres

Scale 1:500 @ A4

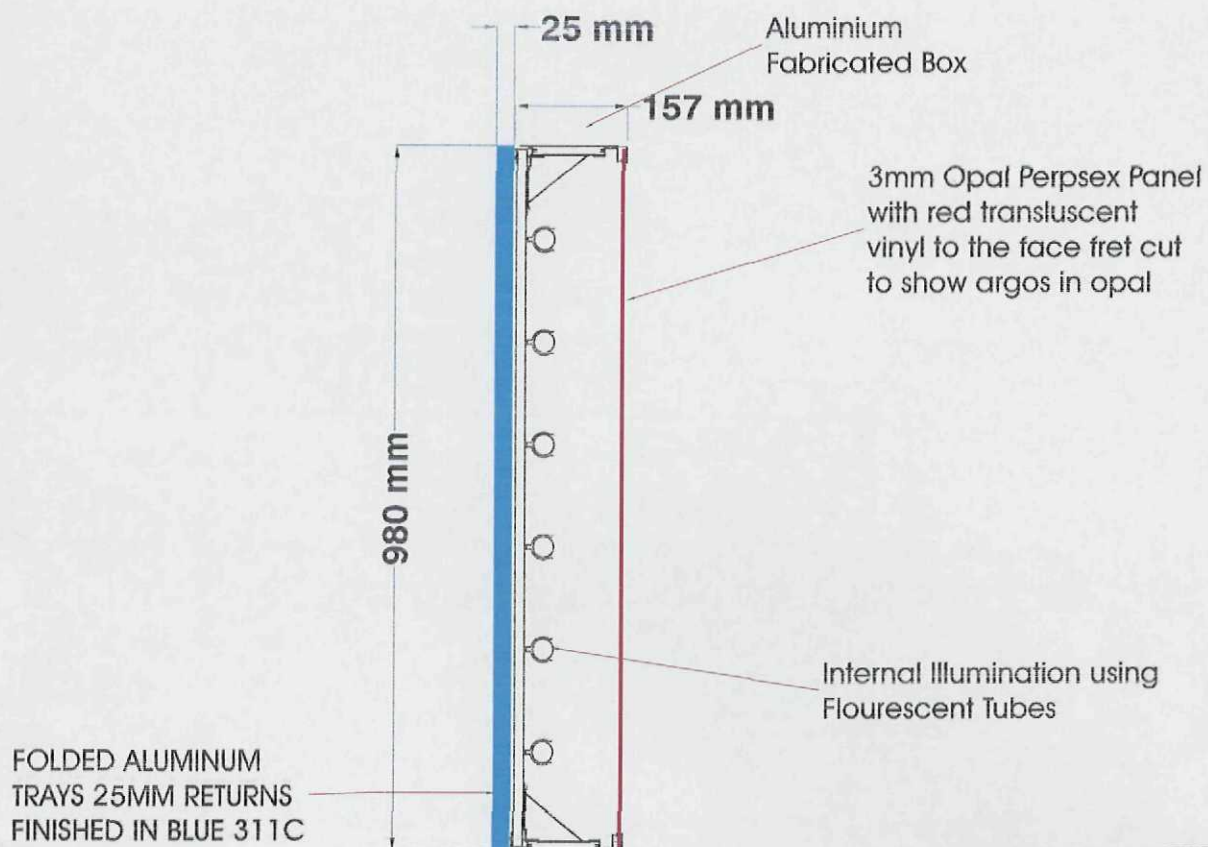

Section Main Sign
on Drg. 44378

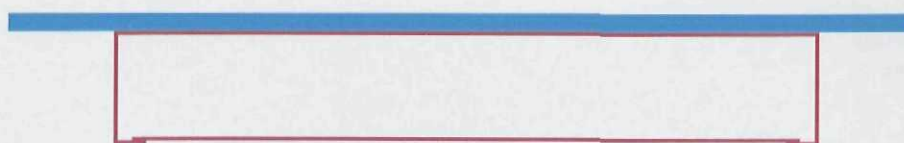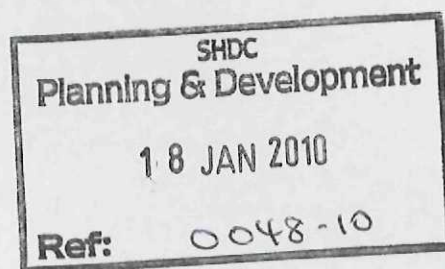

Plan View


SPENCER
SIGNS

www.spencersigns.co.uk
Unit 1, 70 Scarborough St.,
Hull, HU3 4TG
Tel: 01482 325797
email: design@spencersigns.co.uk

Client	Argos	DWG. NO	P1289
Project	Store 0089 Spalding	Drawn By	T. Barwick
		Scale	1: 10 @ A4
Date	11.01.2010	Drawing Status	PLANNING

Specification

Section for Main Sign on Drg. 44378

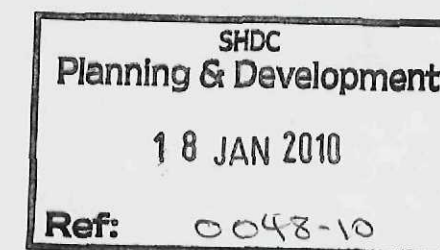


Existing Elevations

<i>Client</i>	Argos	<i>DRG. NO.</i>	P1290
<i>Project</i>	Store 0089 Holland Avenue Spalding	<i>Drawn By</i>	T. Narwick
		<i>Scale</i>	1:50 @ A3
		<i>Drawing Status</i>	Planning
<i>Date</i>	12.01.2010		

Specification

Existing Elevations for Entrance Elevation

Colours

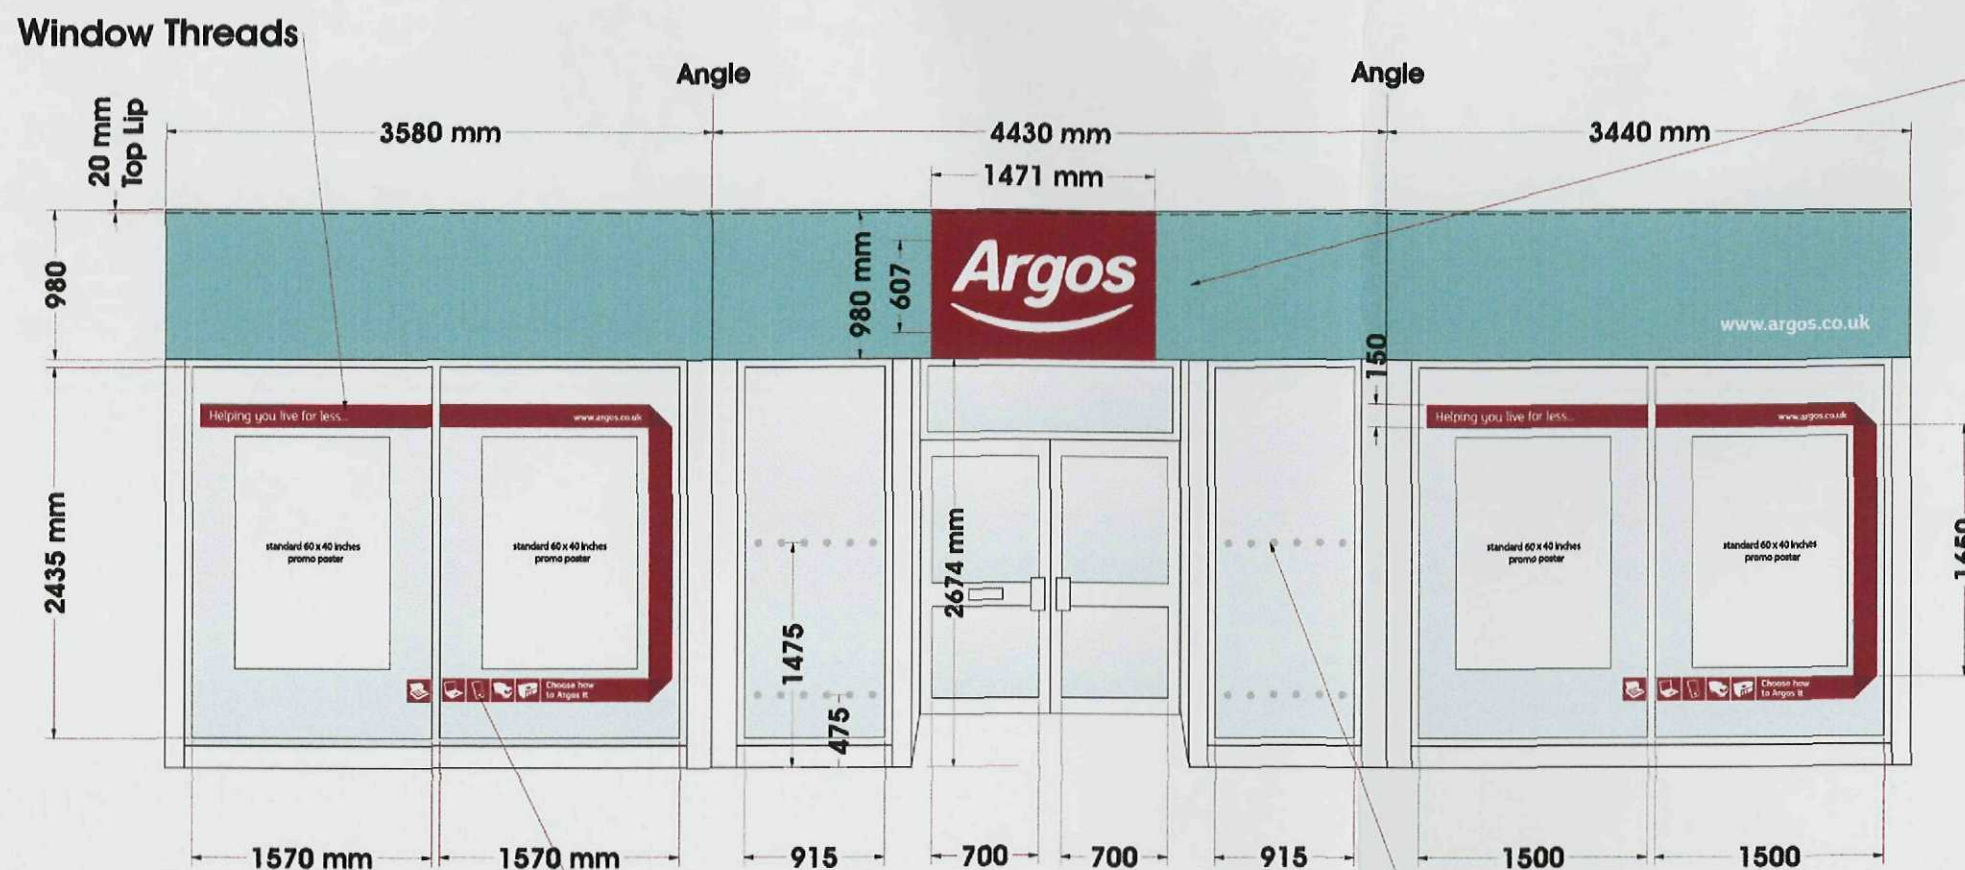

Window Thread reverse applied
(deemed consent not part of application
please advise if permission is required)

Sign 1 - As EXT-13
Design in Manual

SHDC
Planning & Development
18 JAN 2010
Ref: 0048-10



Photo Impressions



Existing Elevations

SPENCER
SIGNS

Unit 1, 70 Scarborough St.,
Hull, HU3 4TG
Tel. 01482 325797
www.spencersigns.co.uk
email: design@spencersigns.co.uk

Client	Argos	DRG. NO.	44378
Project	Store 0089 Holland Avenue Spalding	Drawn By	C Wallis
		Scale	1:50 @ A3
Date	18/12/2009	Drawing Status	Production

Specification

Sign 1 - 1 no High street Design Sign EXT-13 - folded wrap around aluminium backtray with 25mm returns all round finished in blue 311c and complete with a Argos internally illuminated fabricated box sign with 90mm returns housing an acrylic panel with applied vinyl details to the face, web site to be applied white vinyl.

2 No sets of frosted spots to be reverse applied to glazing as indicated.

2 No sets of window threads to span over two windows to be reverse applied with face applied vinyl on top to be visible both inside and outside store.

Colours

White	311 C	485 C
	Arlon 5-543	Mactac 9758-05 Trans Red
		Mactac 9758-02 Dark Red

This Drawing & information contained may not be copied or used without prior consent from Spencer Signs. Colour shown may not accurately match any colour references. Sizes in mm unless stated otherwise.