

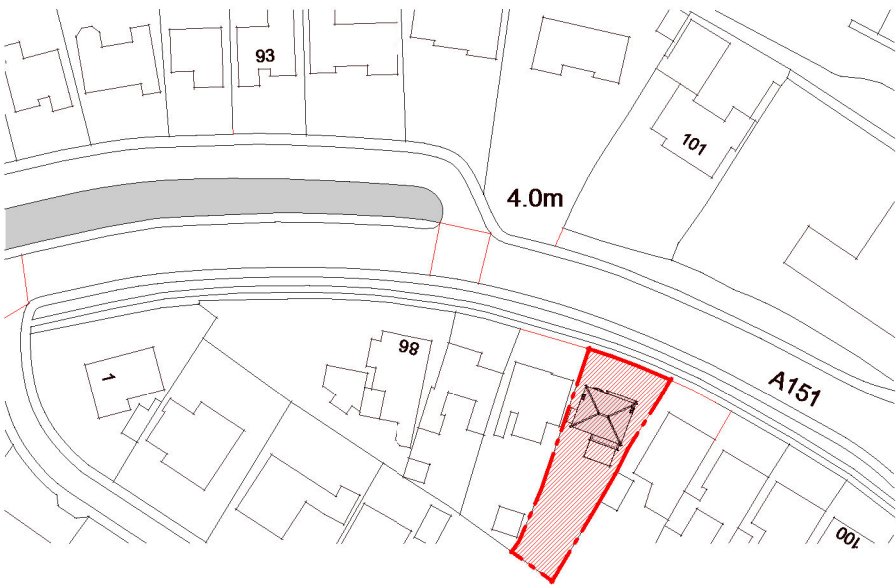
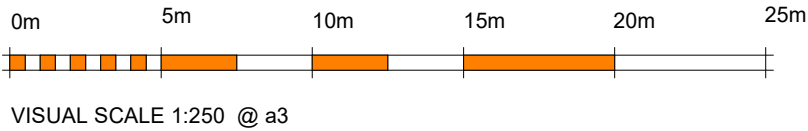


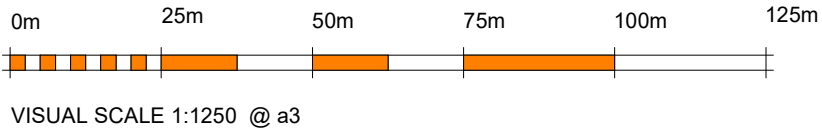

Location Plan
1 : 1250

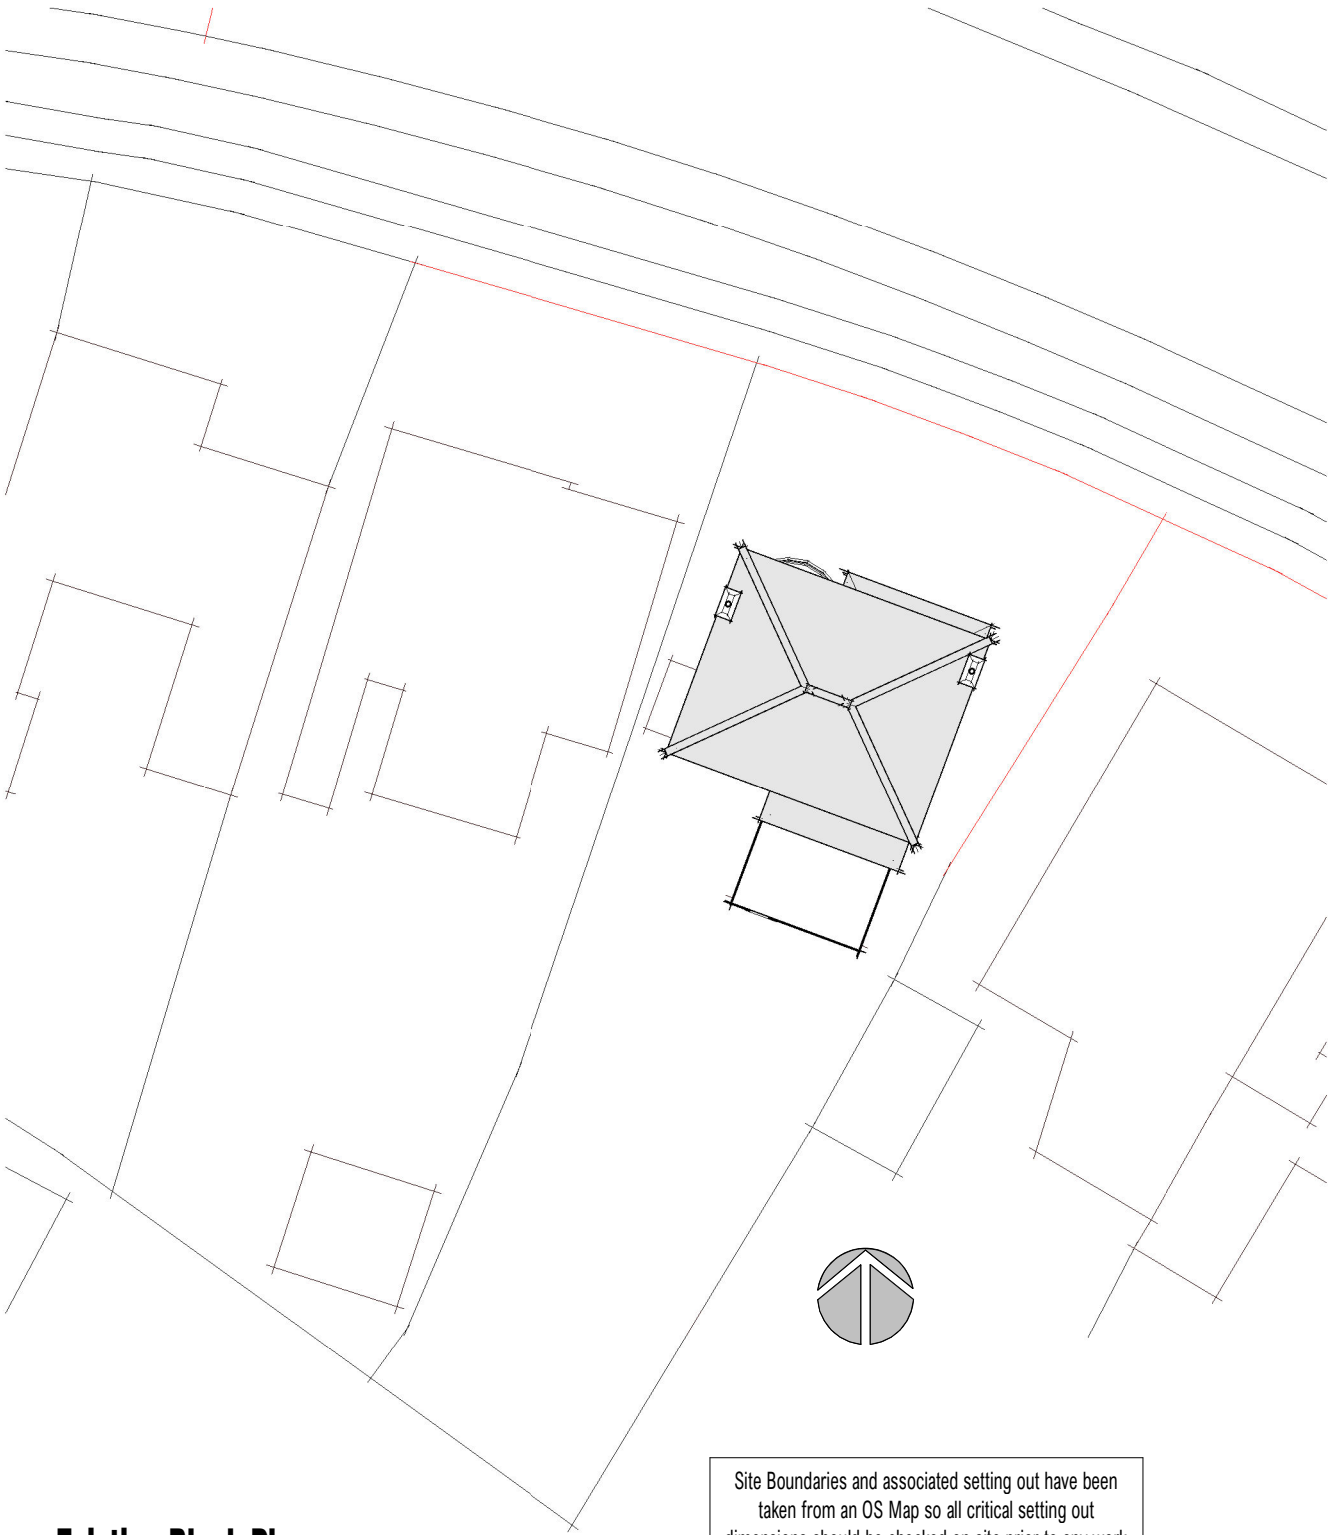

Existing Block Plan
1 : 250

Site Boundaries and associated setting out have been taken from an OS Map so all critical setting out dimensions should be checked on site prior to any work commencing.