


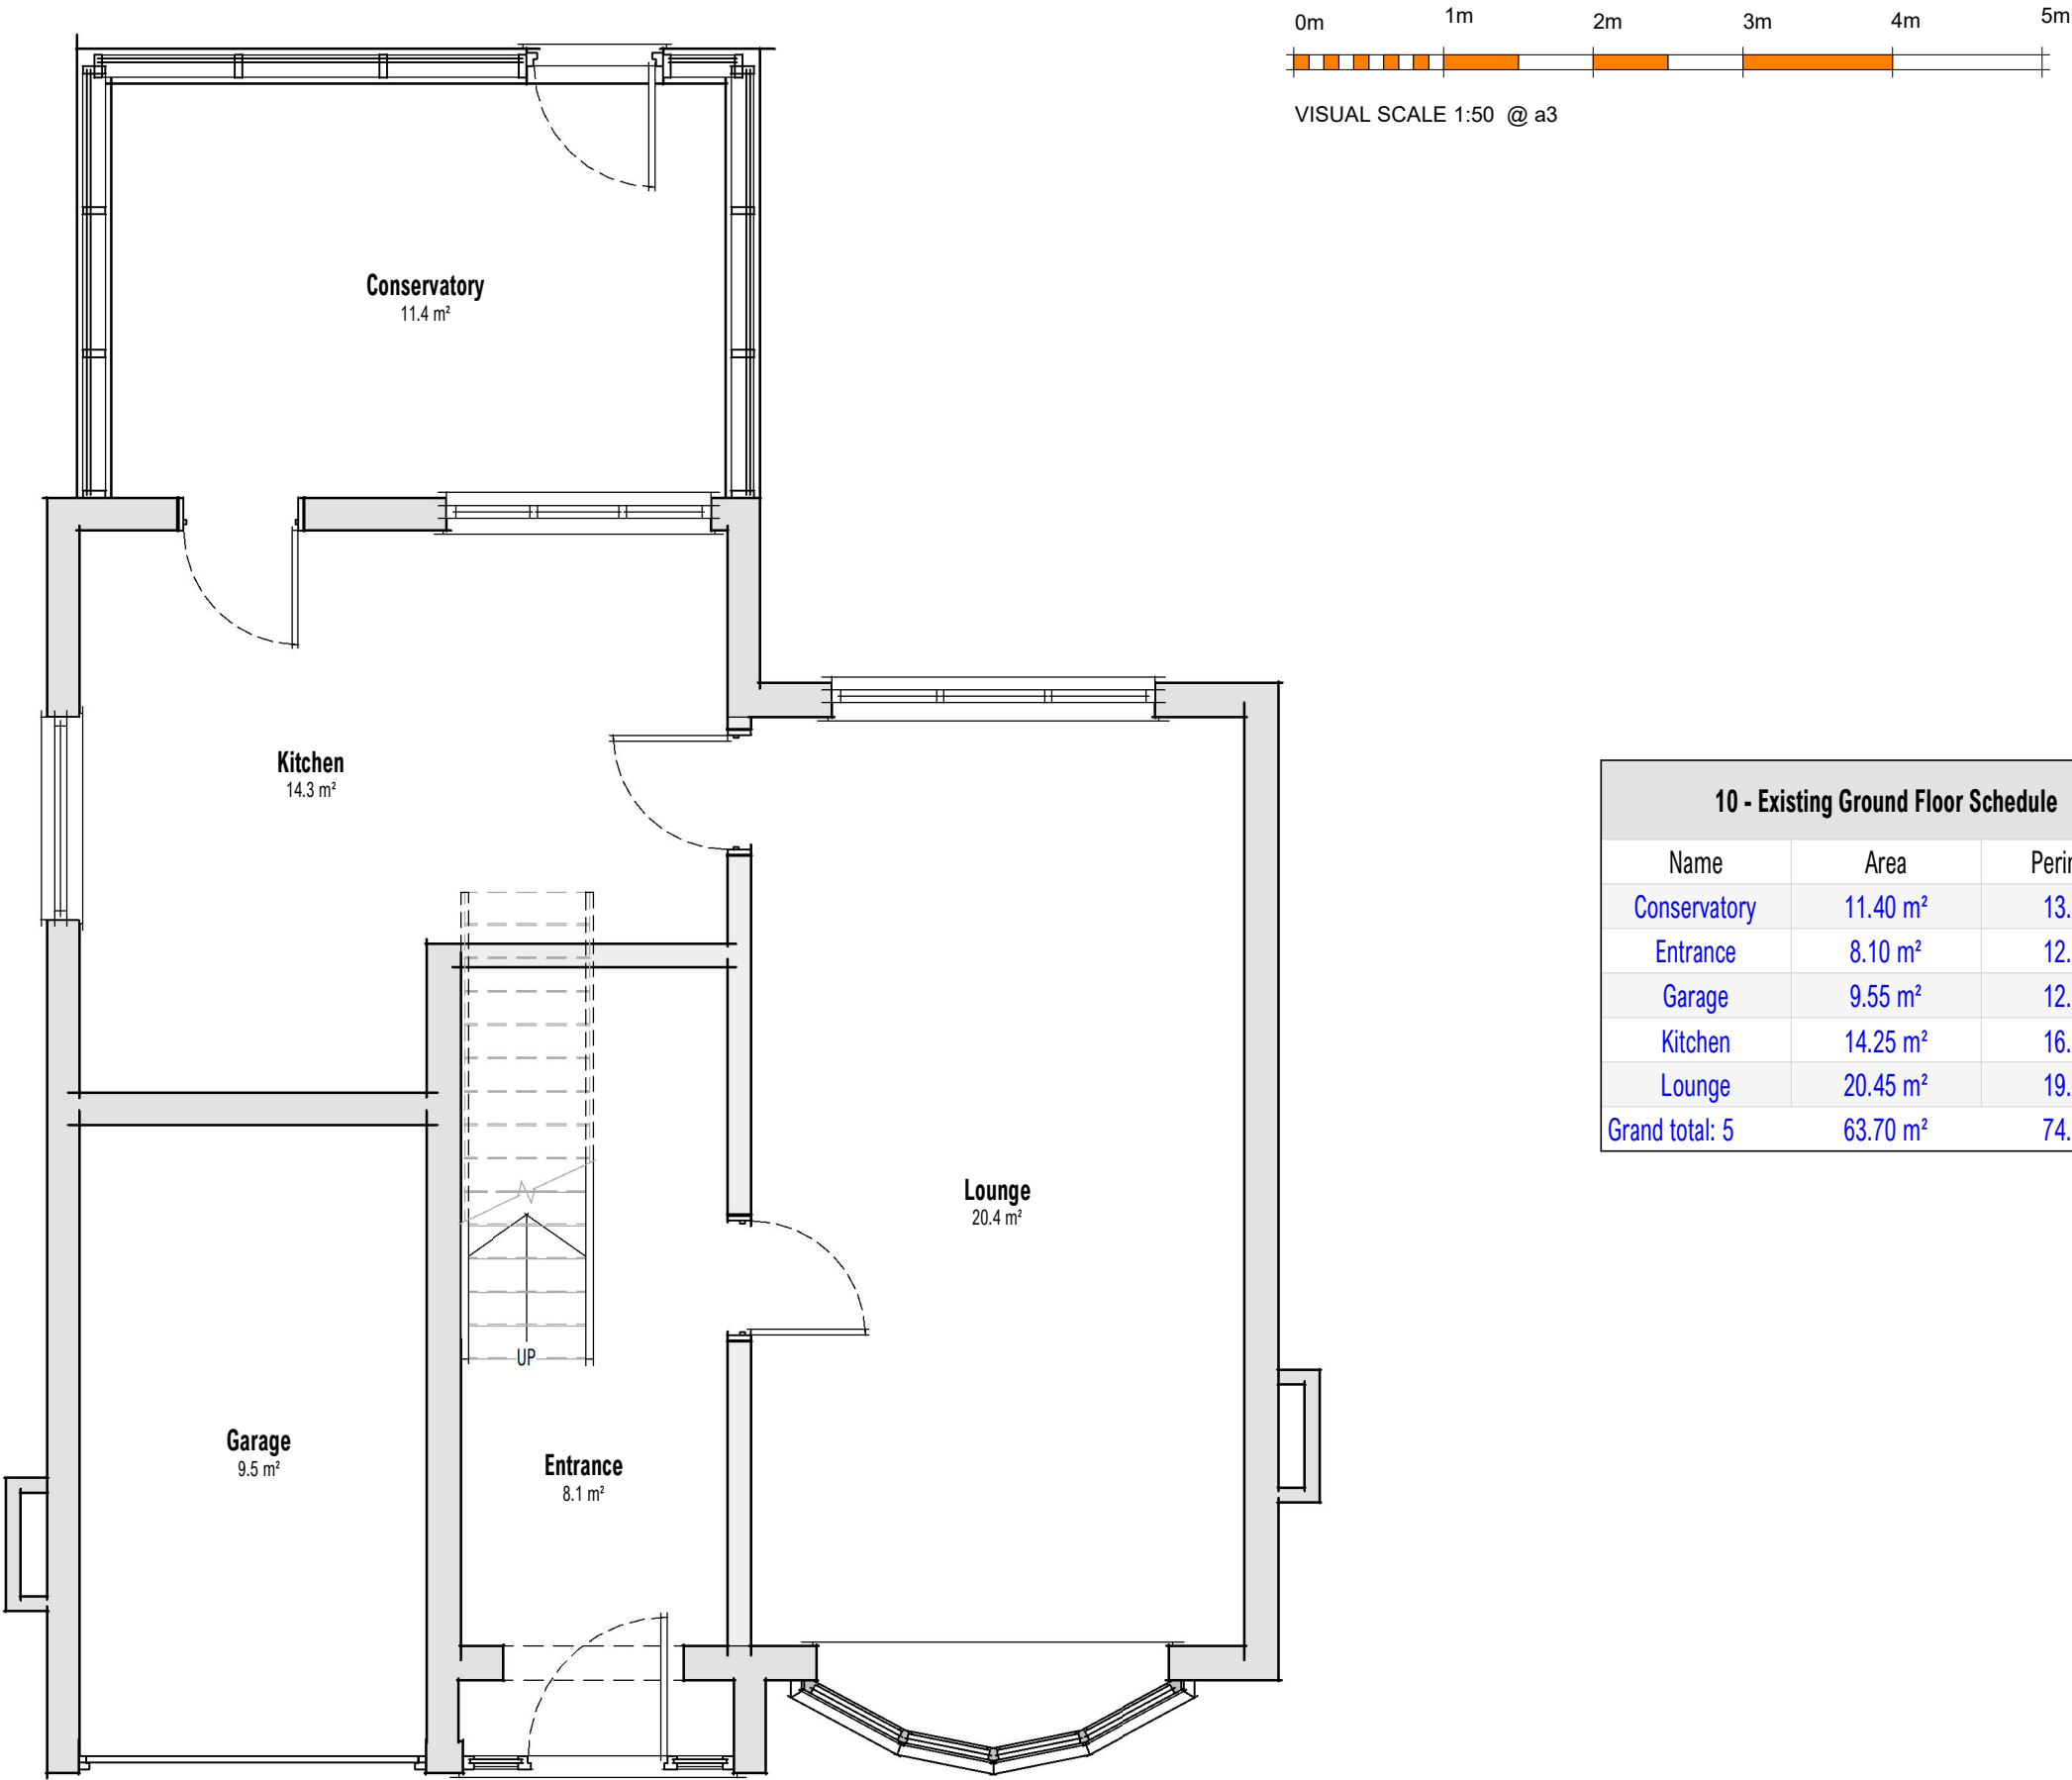

10 - Existing Ground Floor Schedule		
Name	Area	Perimeter
Conservatory	11.40 m ²	13.8 m
Entrance	8.10 m ²	12.6 m
Garage	9.55 m ²	12.9 m
Kitchen	14.25 m ²	16.2 m
Lounge	20.45 m ²	19.0 m
Grand total: 5	63.70 m ²	74.4 m