



front (north)

side (east)


side (west)

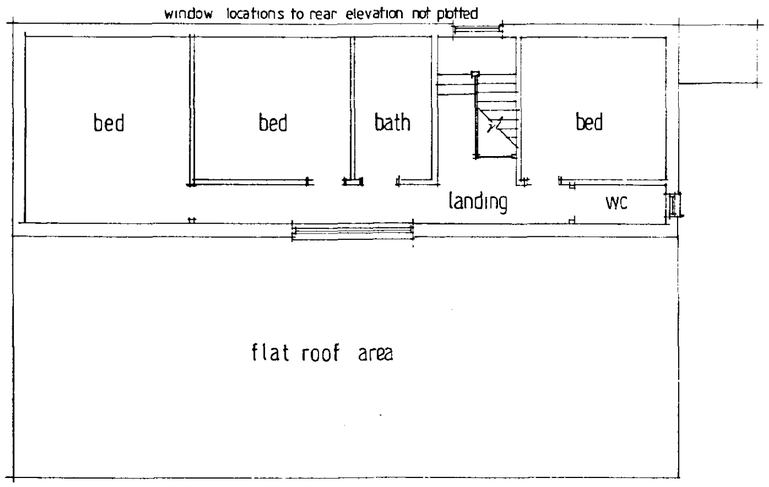


FIRST FLOOR

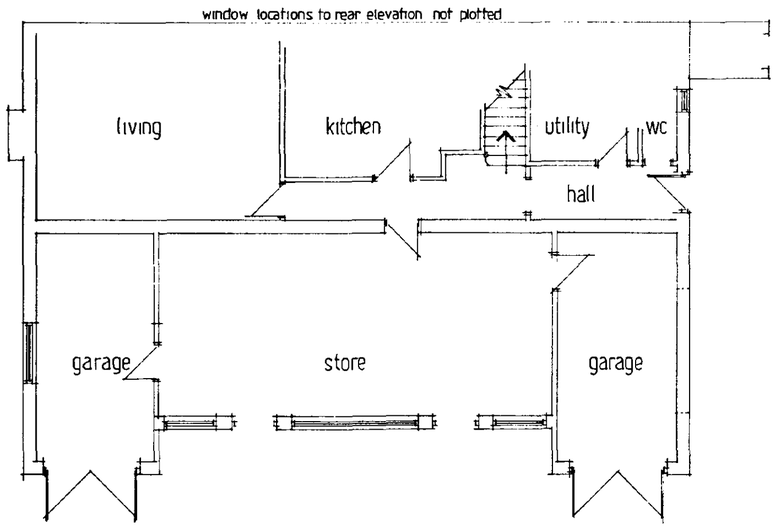

GROUND FLOOR

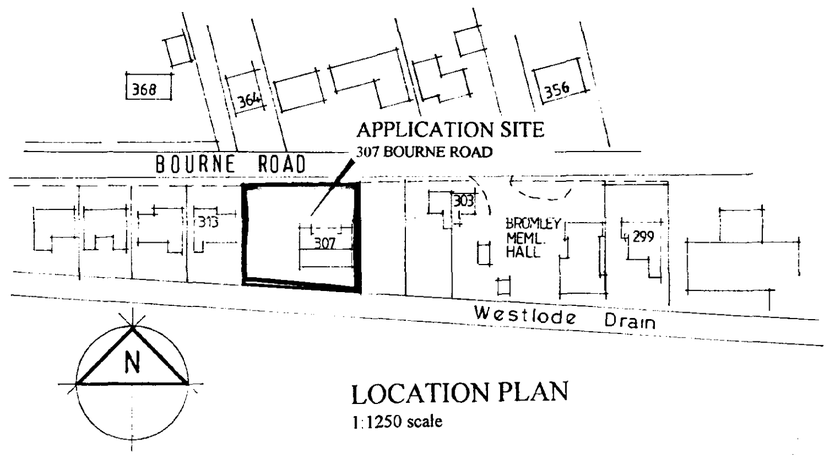

LOCATION PLAN
1:1250 scale

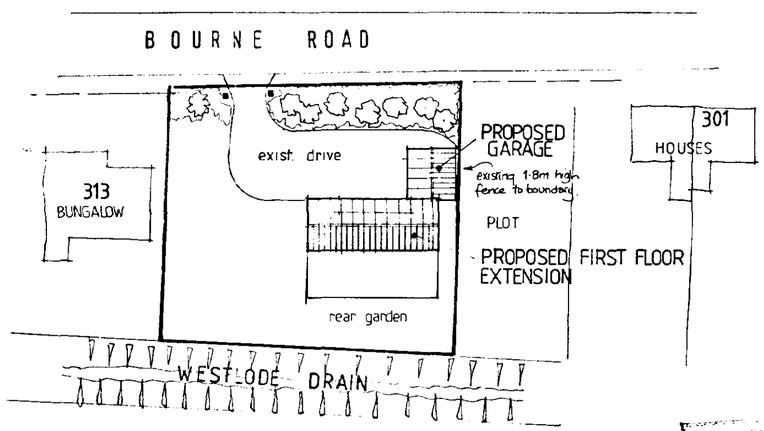

SITE LAYOUT

SOUTH HOLLAND DC
HOUSING & PLANNING
17 JAN 2002
Ref: 0049/02


DETERMINED
PLAN

PROPOSED EXTENSIONS & ALTERATIONS
NEW LEAF LODGE 307 BOURNE ROAD
PODE HOLE SPALDING
FOR Mr. & Mrs. A. AYRE

ELEVATIONS & FLOOR LAYOUTS - EXISTING
LOCATION PLAN & SITE LAYOUT

1:100 / 1:1250 / 1:500 scales

02/02/1

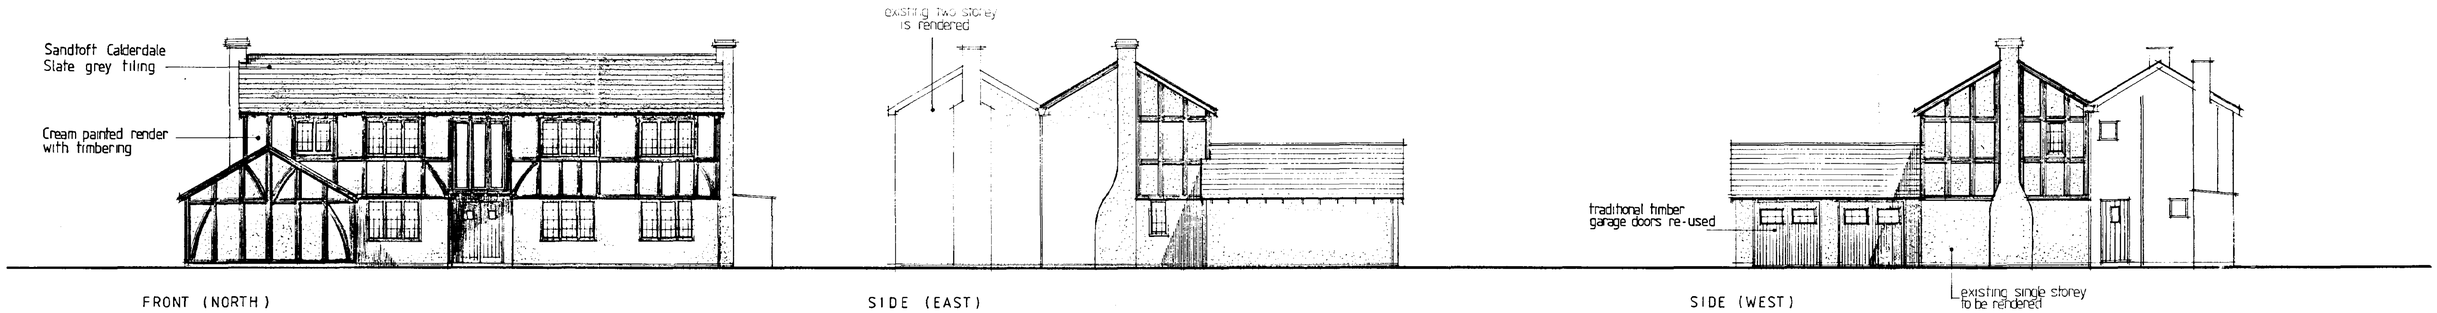


FRONT (NORTH)


SIDE (EAST)

SIDE (WEST)

ELEVATIONS

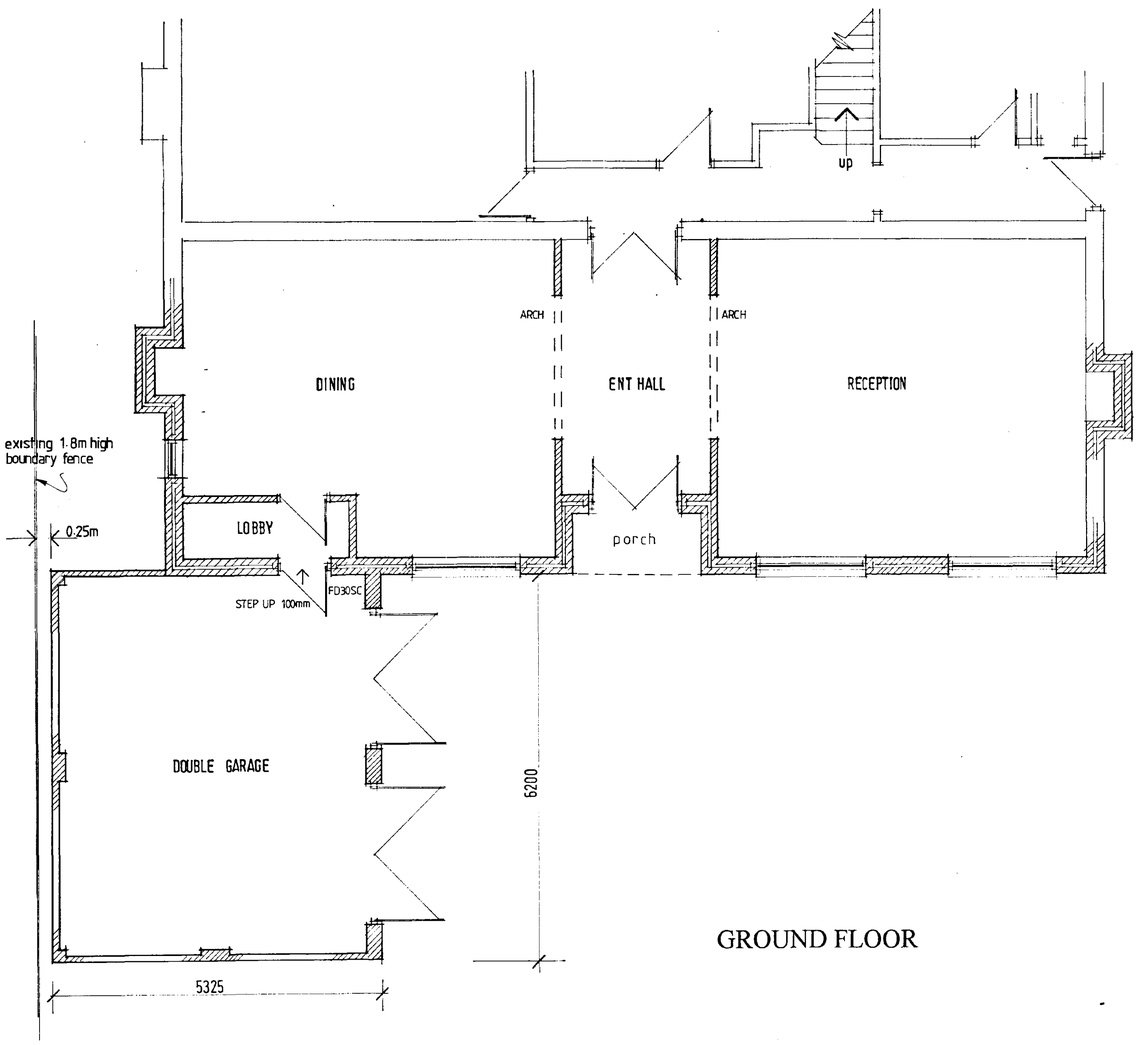

GROUND FLOOR

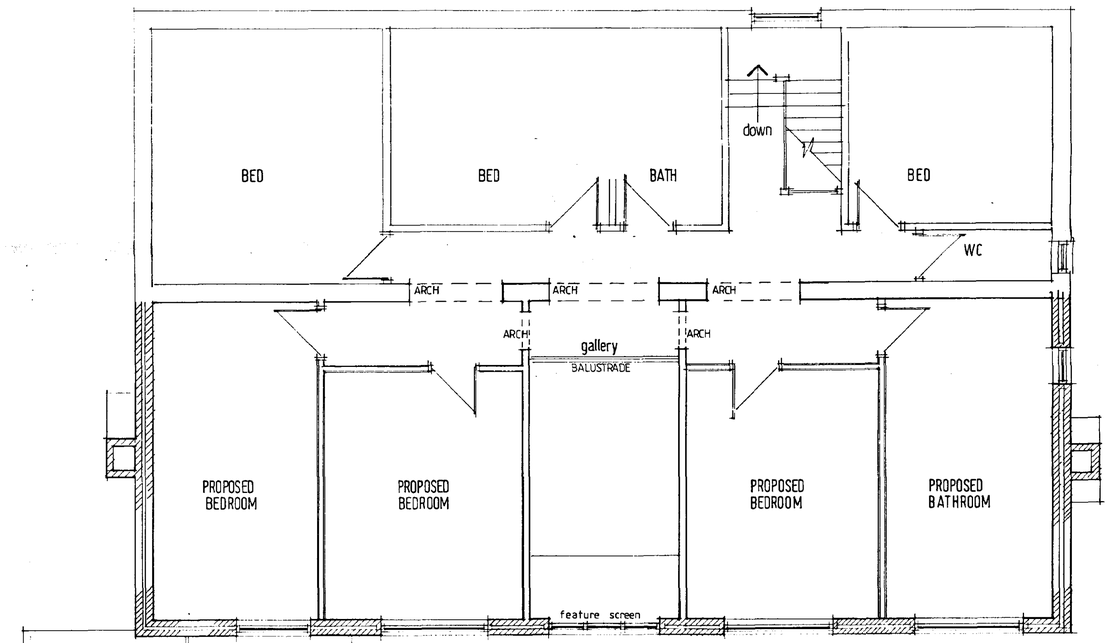

FIRST FLOOR

SOUTH HOLLAND DC
HOUSING & PLANNING
17 JAN 2002
Ref: 0049/02

DETERMINED
PLAN

PROPOSED EXTENSIONS & ALTERATIONS
NEW LEAF LODGE 307 BOURNE ROAD
PODE HOLE SPALDING
FOR Mr. & Mrs. A. AYRE

ELEVATIONS & FLOOR LAYOUTS - PROPOSED

1:100 / 1:50 scales

02/02/2