


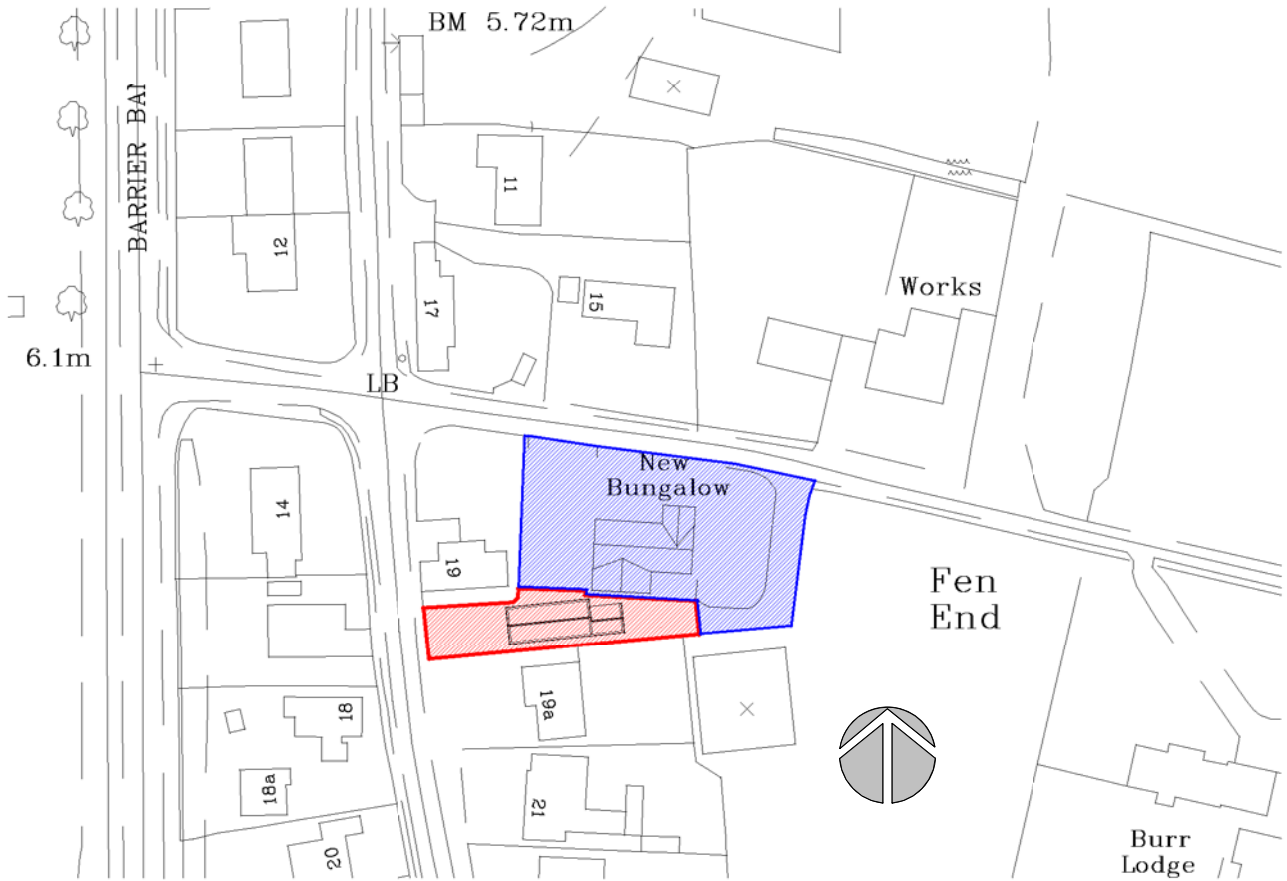

VISUAL SCALE 1:1250 @ a3

Site Location Plan

Drg No **2773 / 01 rev A**

