


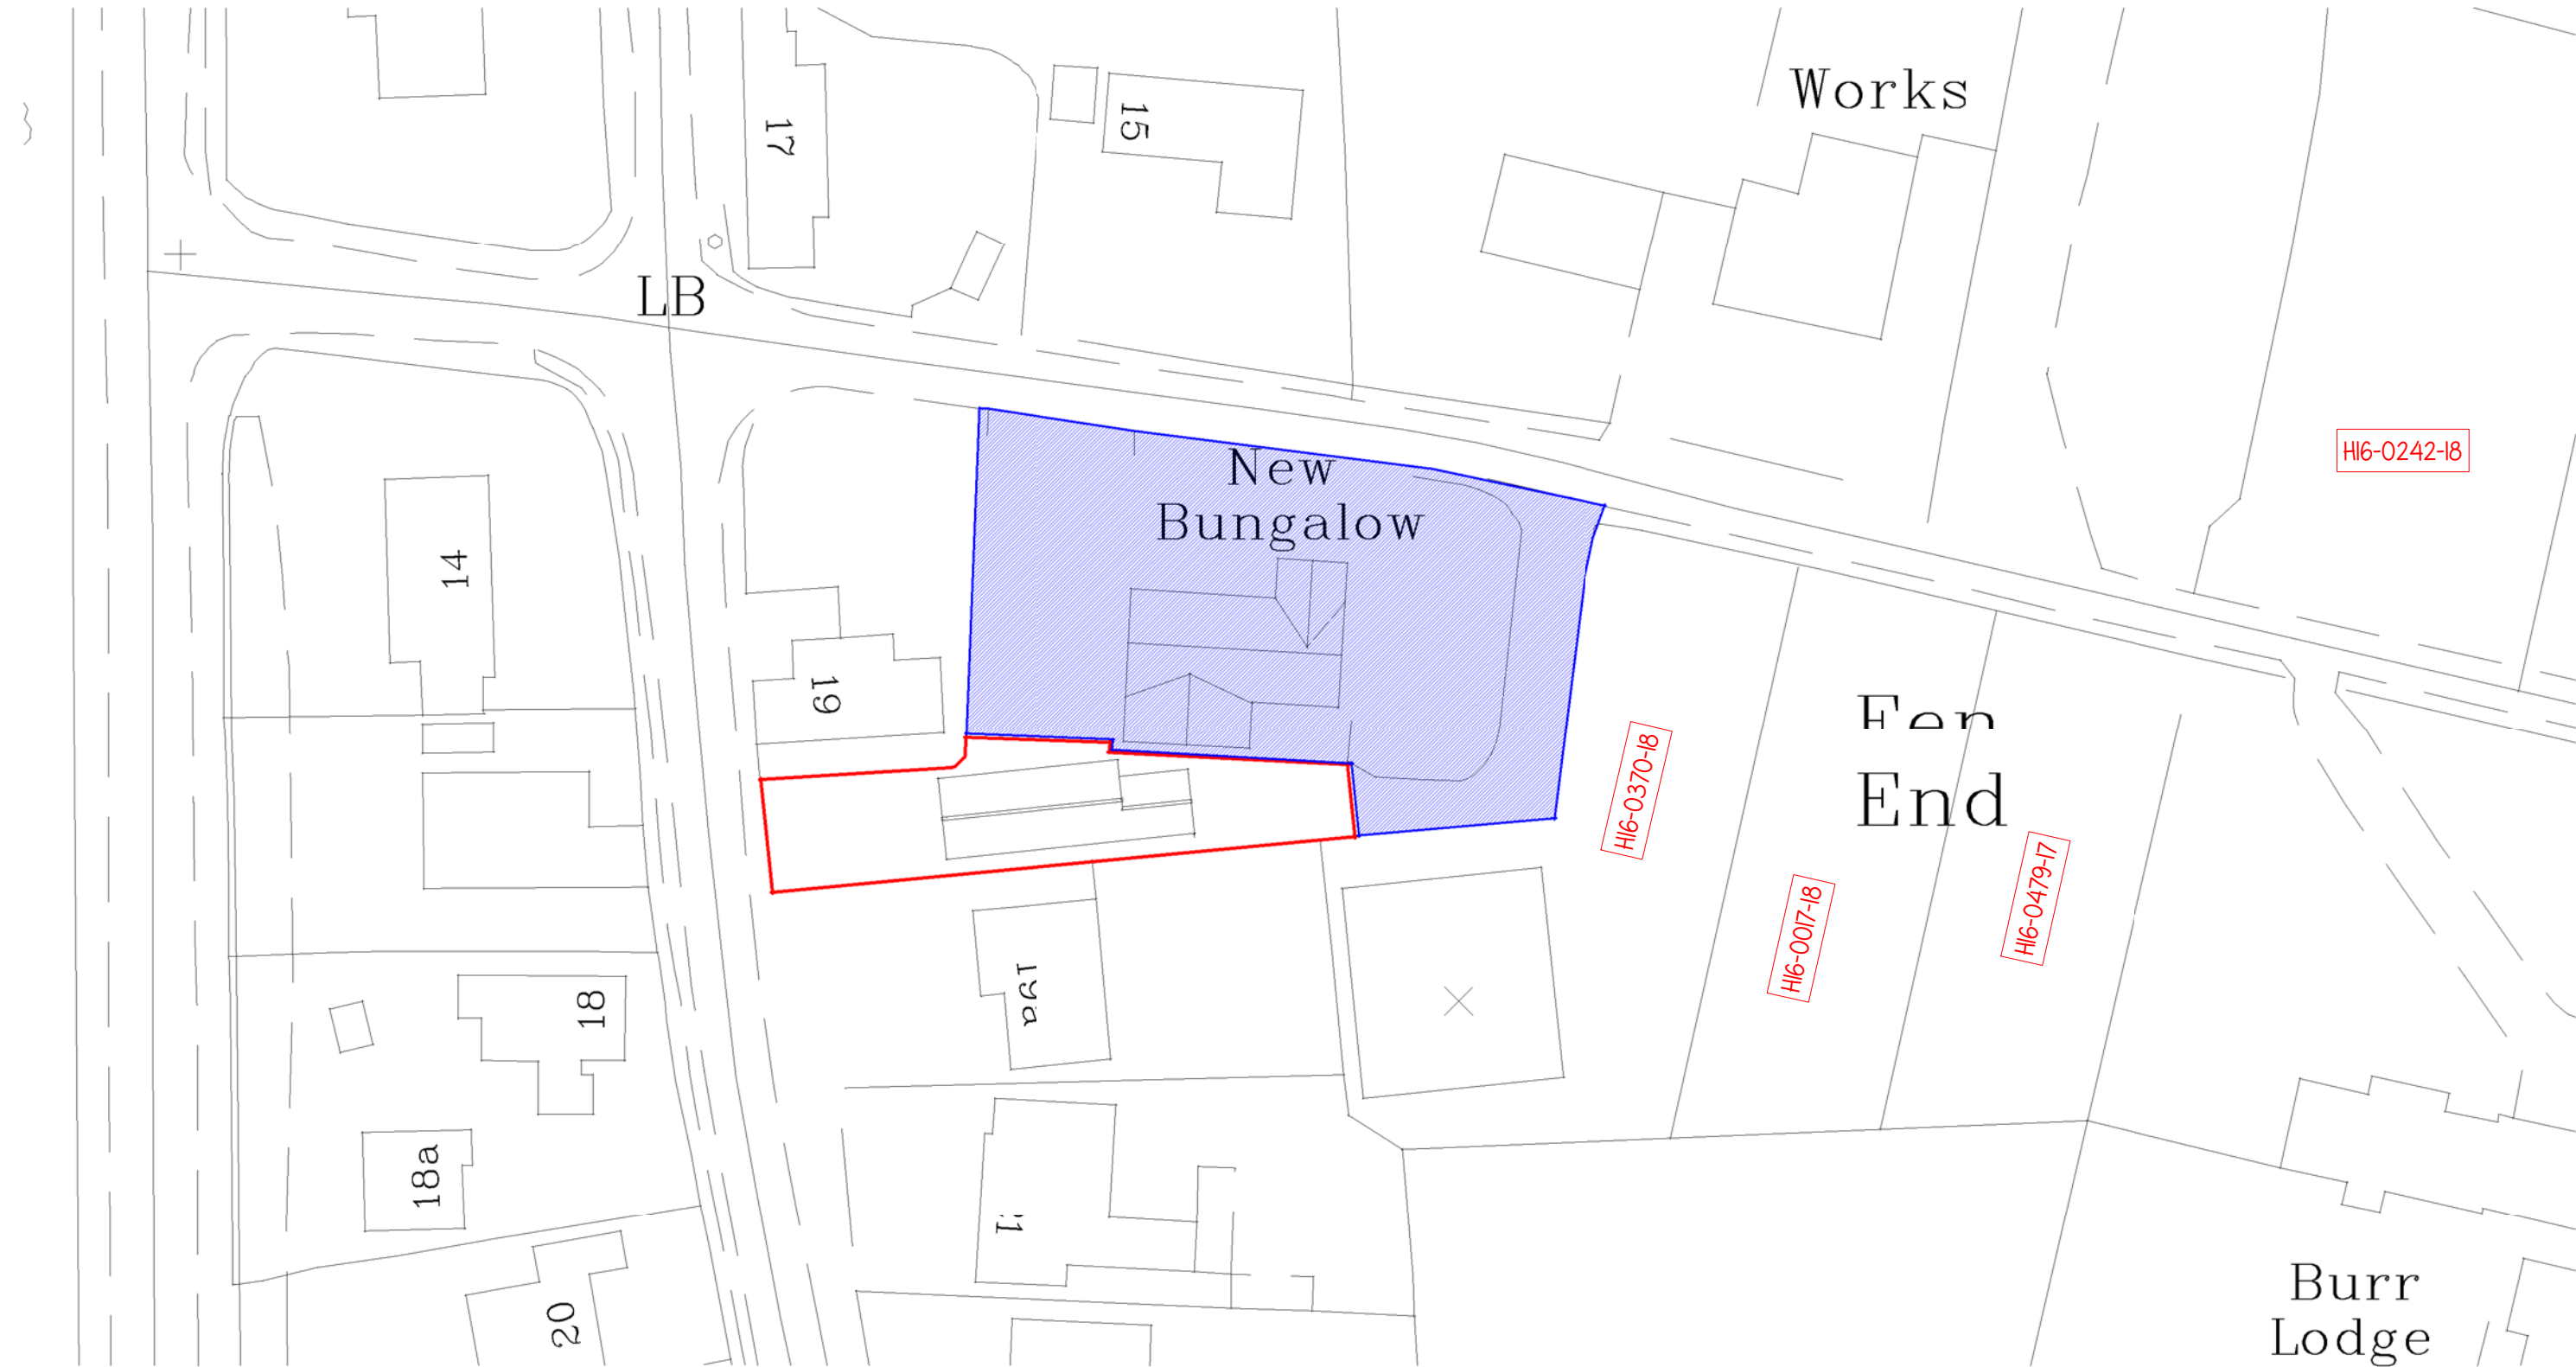

0m 5m 10m 15m 20m 25m

VISUAL SCALE 1:250 @ a3

Existing Block Plan

Drg No

2773 / 02 rev A

