


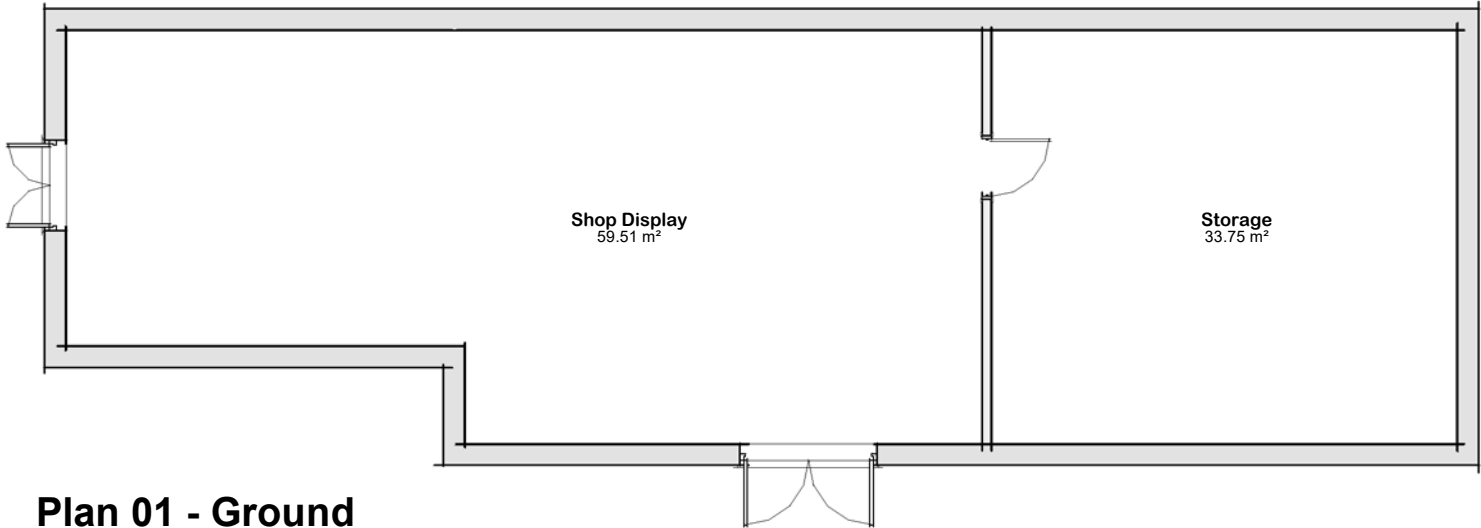


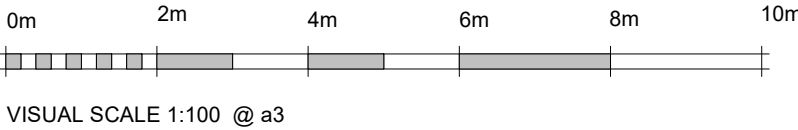


Plan 01 - Ground
1 : 100

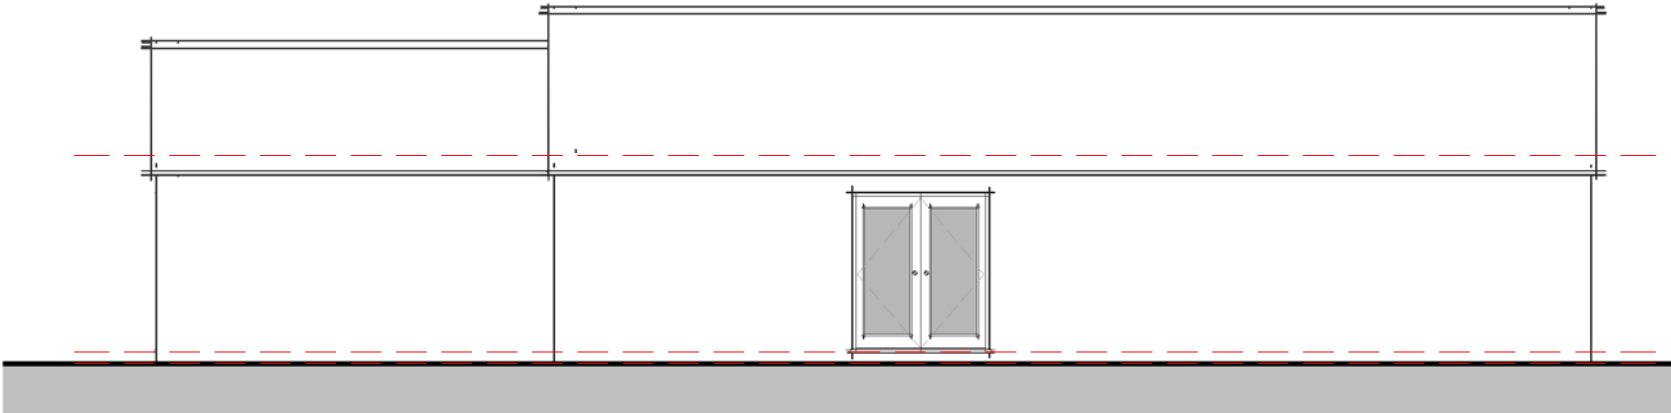


Elevation 01 - Front
1 : 100

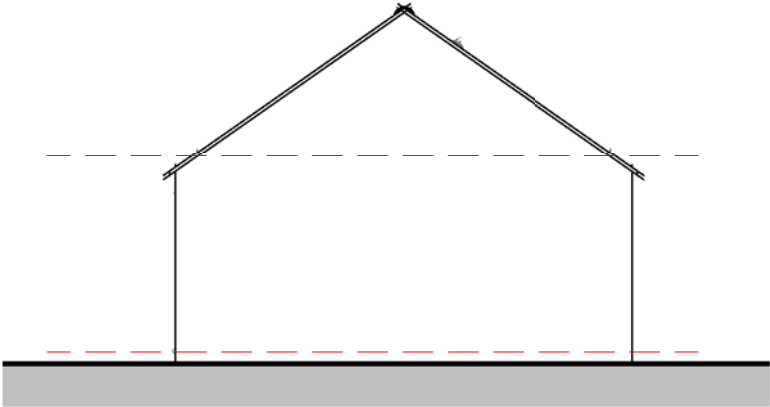

Elevation 02 - Right
1 : 100

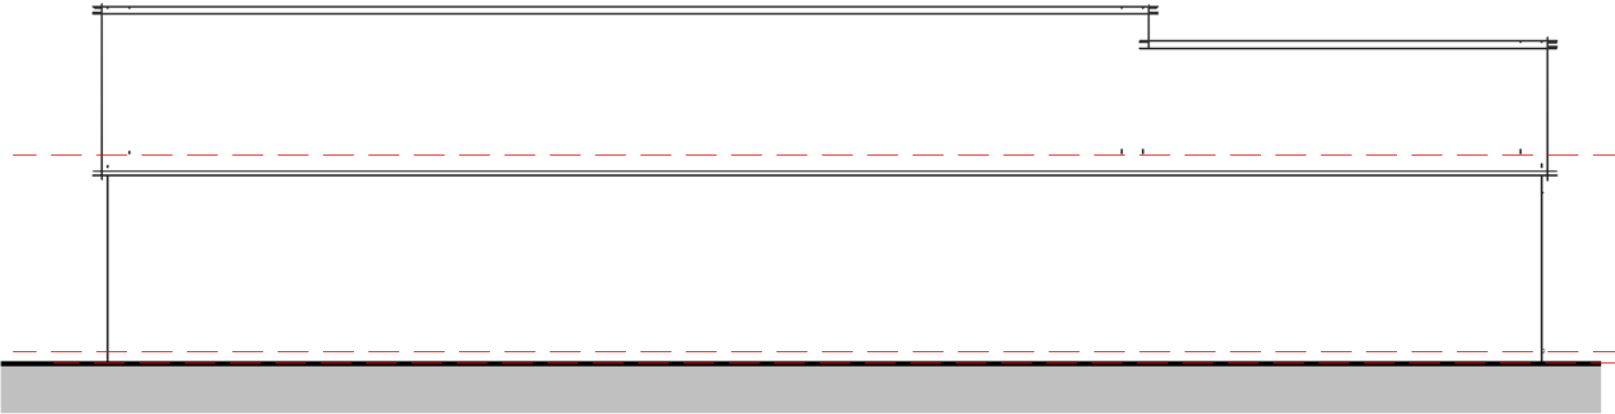

Elevation 03 - Rear
1 : 100

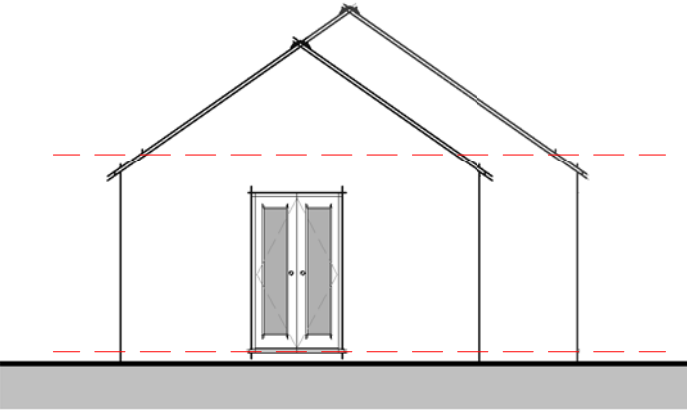

Elevation 04 - Left
1 : 100