

LOCATION PLAN scale 1:1250

SOUTH KESTEVEN DISTRICT COUNCIL
HOUSING & PLANNING
15 JAN 2001
Ref. H16/0052/01

The Strangeway Partnership
chartered architects

2, Silver Walk, St. Martin's Square, Leicester LE1 5EW
Tel: (0116) 253 2972 Fax: (0116) 253 6351

PROPOSED RESIDENTIAL DEVELOPMENT, WOOLRAM WYEGATE, SPALDING

for W. R. REFRIGERATION LTD. **1190/7**

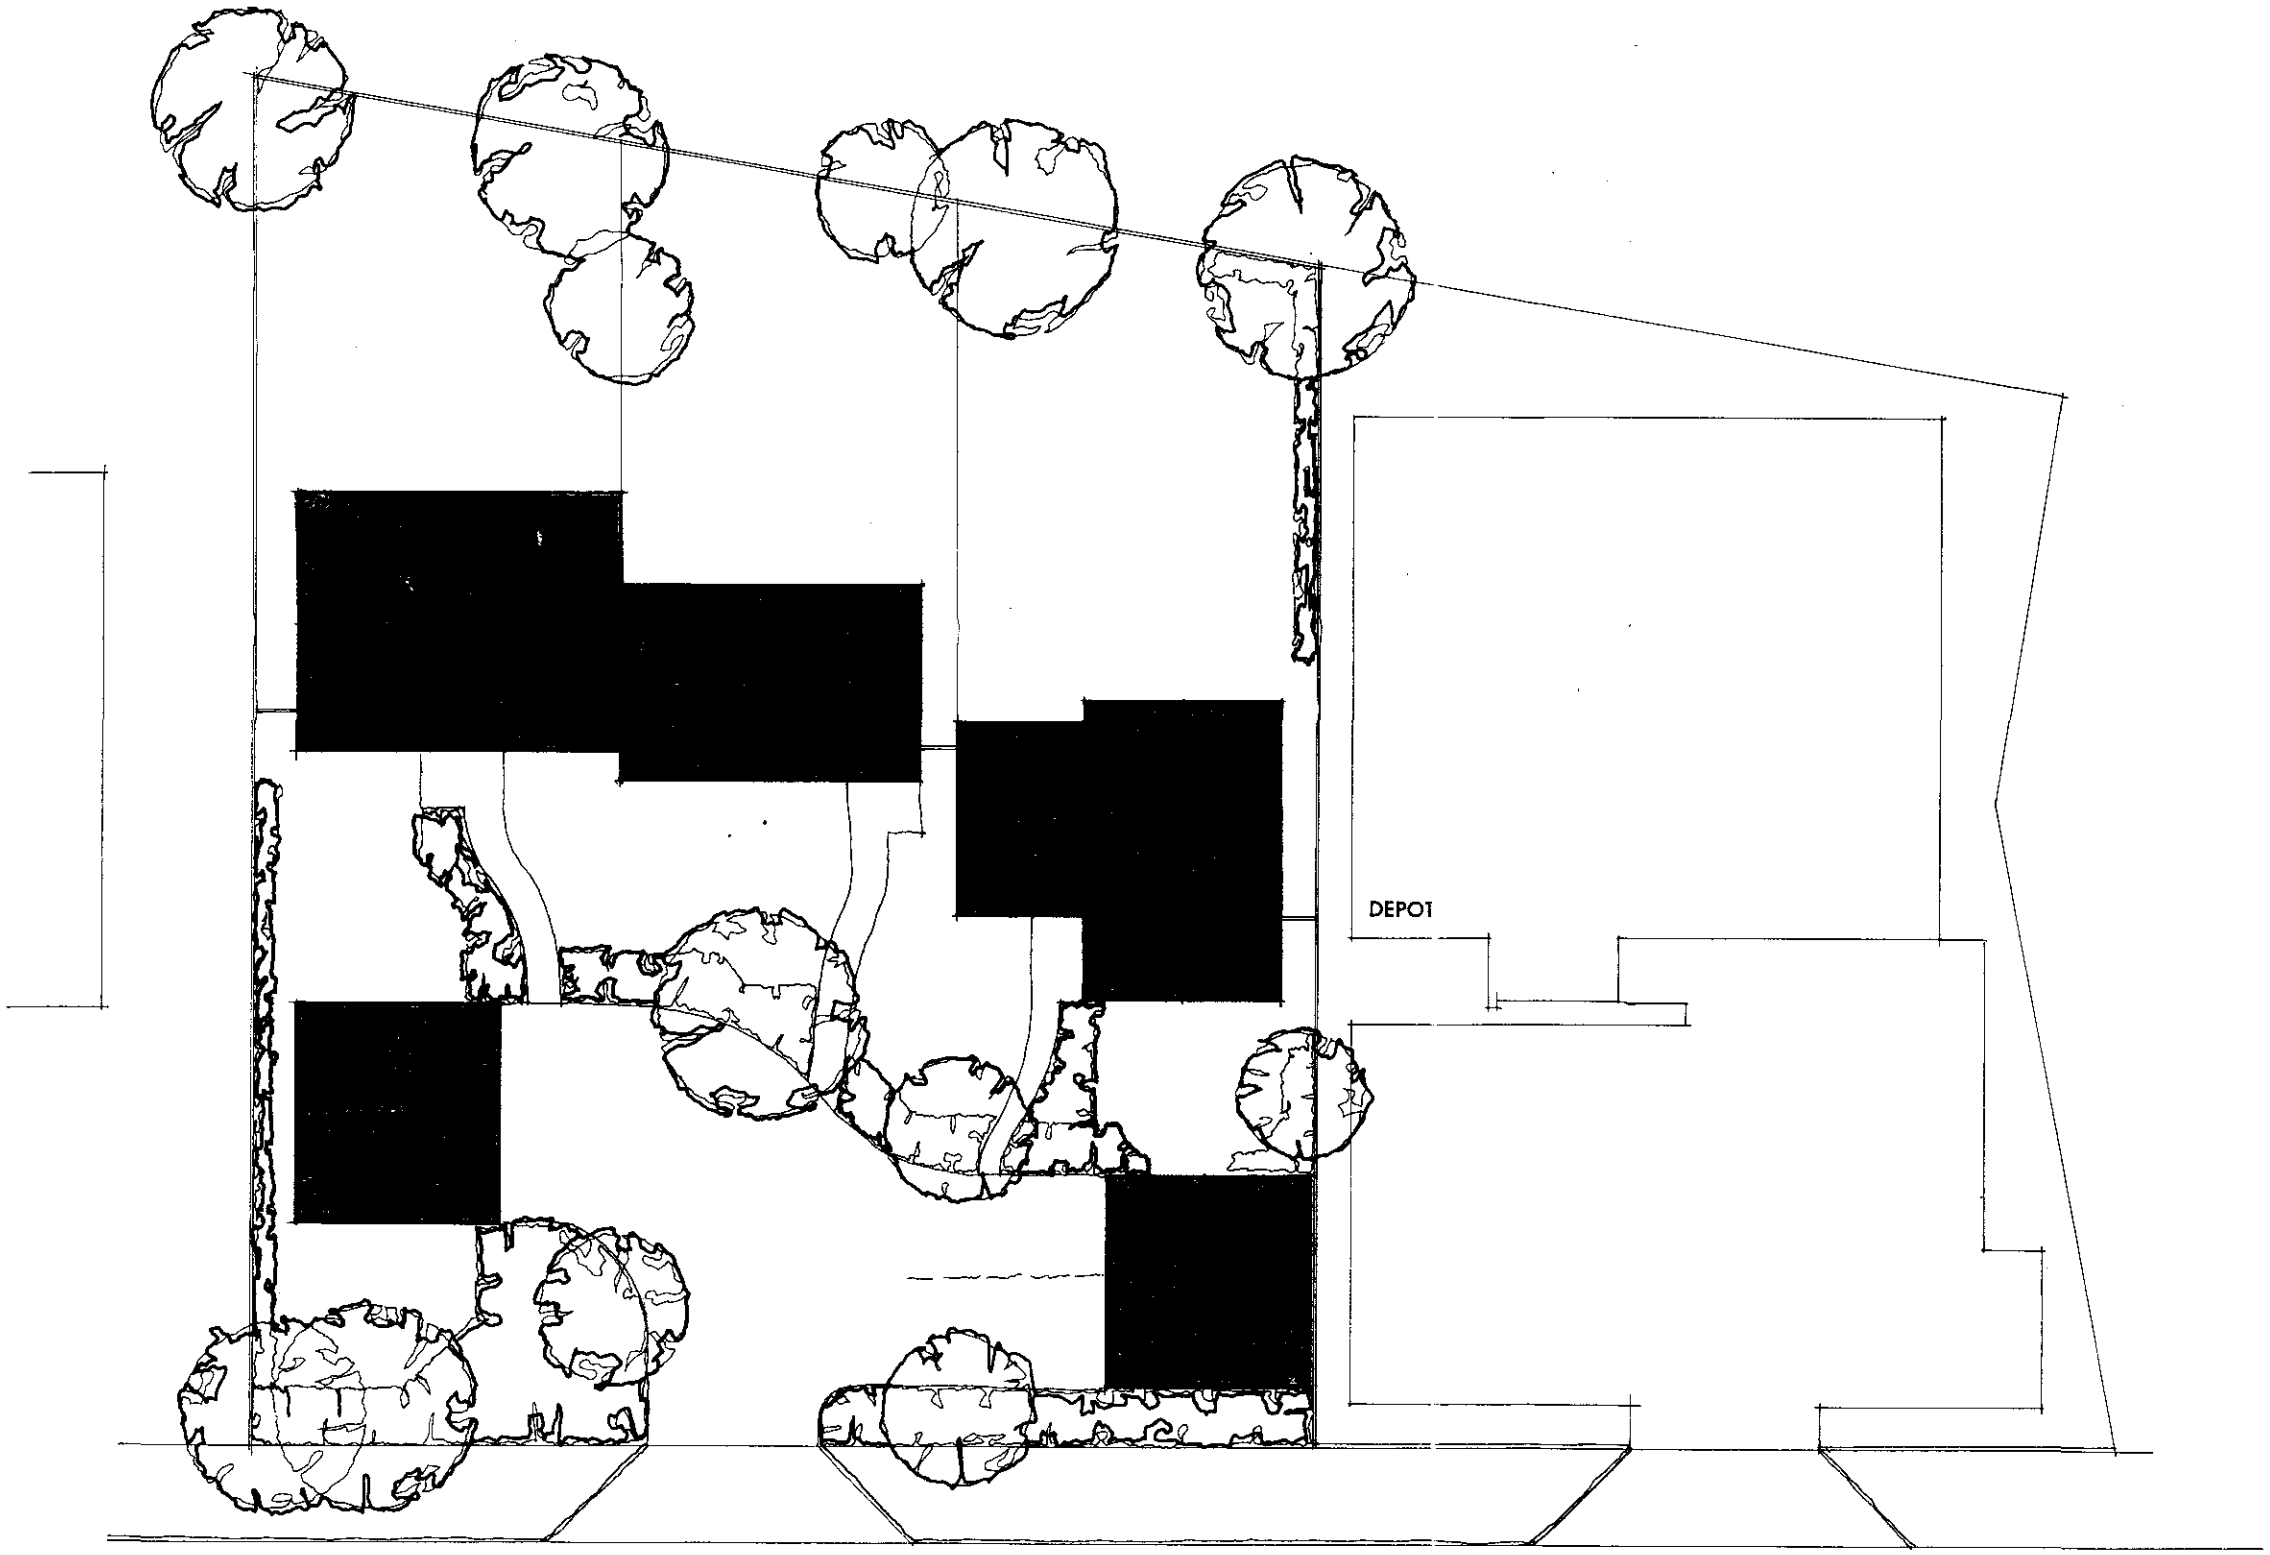

15 JAN 2001
Ref: H16/0052/01

SKETCH PLAN scale 1:200

The Strangeway Partnership
chartered architects

2, Silver Walk, St. Martin's Square, Leicester LE1 5EW
Tel: (0116) 253 2972 Fax: (0116) 253 6351

PROPOSED RESIDENTIAL DEVELOPMENT, WOOLRAM WYEGATE, SPALDING

for W. R. REFRIGERATION LTD. JAN 2001 ms **1190/6**