


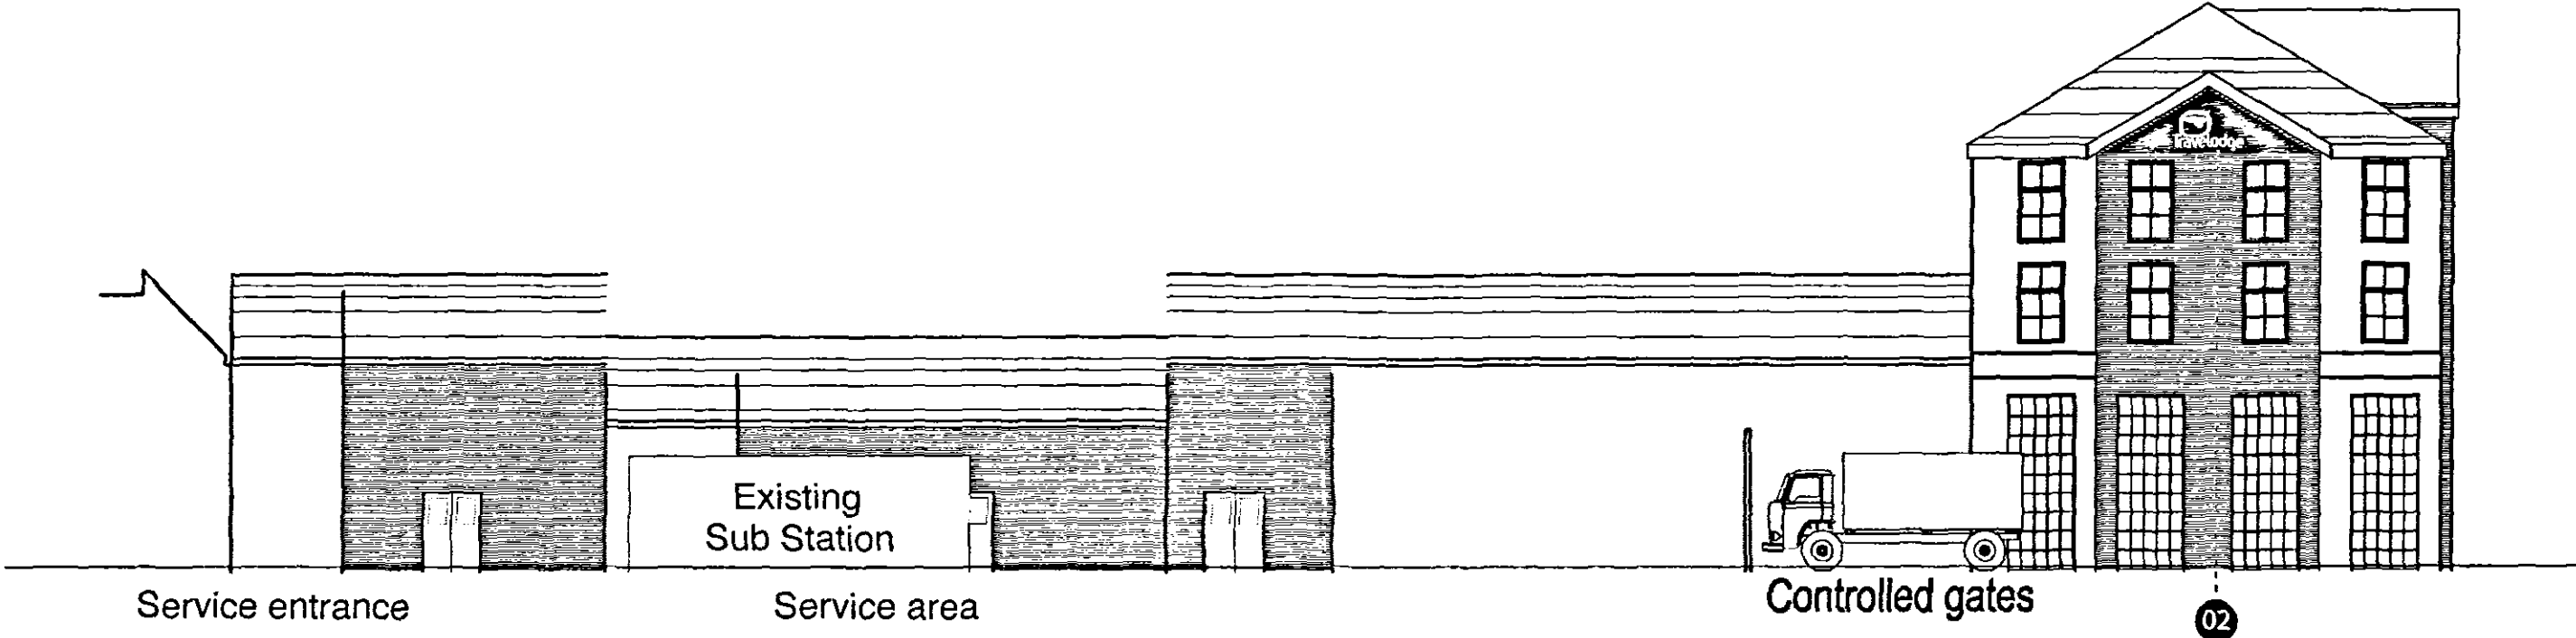

PROPOSED SIDE ELEVATION



SHDC  
Planning & Development  
14 JAN 2008  
Ref: 0052/08

PROPOSED FRONT ELEVATION

Travelodge.  
Spalding.  
Camel Gate  
Spalding.

Job no. 40835  
date drawn 22.06.05

contact the project team

development manager  
Craig Gilling +44 (0) 113 2014122  
07789 981398  
cgilling@ashleigh.co.uk

designer  
Paul Johns +44 (0) 113 2014164  
design@ashleigh.co.uk

administration support  
Sarah Sidebottom +44 (0) 113 2014151  
ssidebottom@ashleigh.co.uk

typefaces

open type

House name - Corporate

Secondary text - Skippy

colours

revision details

|                     |        |               |                 |             |                 |                      |           |         |            |          |                       |
|---------------------|--------|---------------|-----------------|-------------|-----------------|----------------------|-----------|---------|------------|----------|-----------------------|
| development manager | design | administrator | project manager | fabrication | router / timber | spray shop / painter | sign shop | acrylic | fast works | graphics | electrical / assembly |
|---------------------|--------|---------------|-----------------|-------------|-----------------|----------------------|-----------|---------|------------|----------|-----------------------|

ashleighsigns