


ITEM 01 (Qty 1)
Ref: TLE 05
A single sided internally illuminated vertical fascia
An aluminium box unit housing a flexi face panel displaying
full colour printed graphics to face.
Scale 1:30
Illumination Hot cathode tubing.
Bracketwork N/A

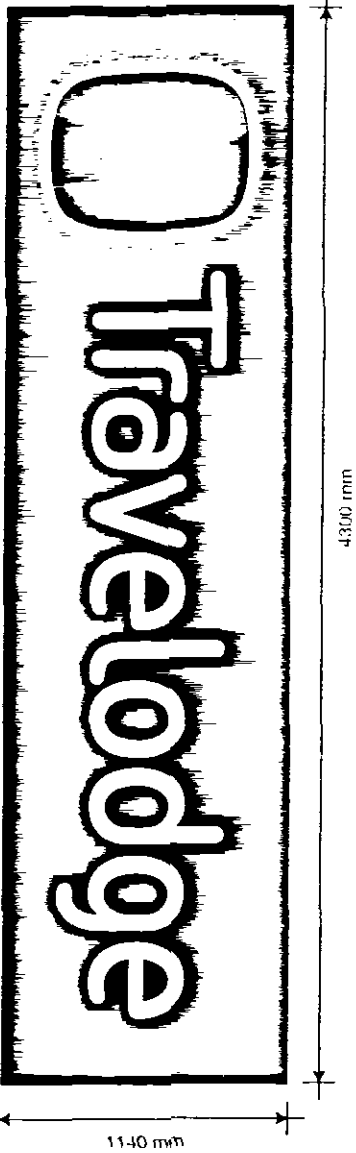


Weight: 88kg
Loadings: 3x 6'0 70w, 2x 5'0 60w,
3x 3'0 40w tubes, 240v @ 4amp

***Sides/returns to be painted to match face of sign:**
Midnight blue BS 20C40.

***Letters and logo only to illuminate**


ITEM 02 (Qty 01)
Ref: TLE 08
A single sided internally illuminated gable sign
An aluminium box unit housing a flexi face panel displaying
full colour printed graphics to face.
Illumination Hot cathode tubing.
Bracketwork N/A

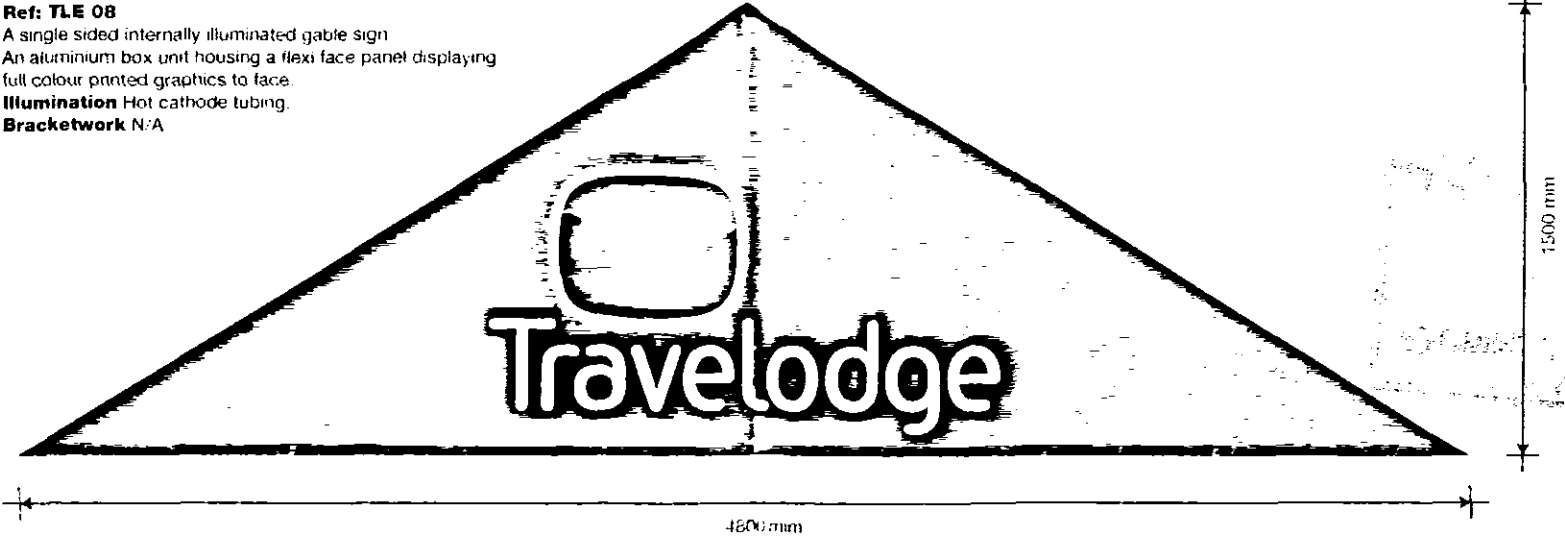

Weight: 130kg
Loadings: 4x 2'0 30w, 2x 4'0 50w,
tubes, 240v 2 4amp

***Letters and logo only to illuminate**


ITEM 03 (Qty 01)
Ref: TLE 07
A single sided internally illuminated fascia sign.
An aluminium box unit housing a flexi face panel displaying
full colour printed graphics to face.
Illumination Hot cathode tubing.
Bracketwork N/A

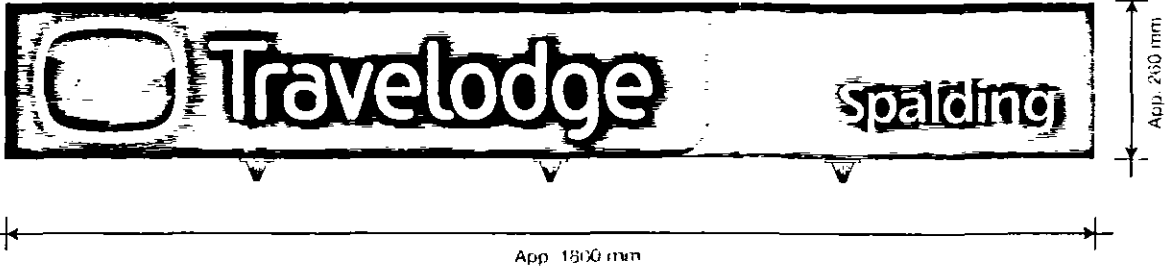

Weight: 10kg
Loadings: 1x 4'0 50w, 1x 2'0 30w,
tubes, 240v @ 1amp

***Letters and logo only to illuminate**

Recessed spot lights with cone lenses
24V Fully recessed long life spot lights with chrome bezel
and feature glass complete with heat preservative lenses.

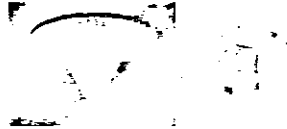

SHDC
Planning & Development
14 JAN 2008
Ref: 0052/08

Travelodge.
Spalding.
Camel Gate
Spalding.

Job no. 40835
date drawn 22 06 06

contact the project team

development manager
Craig Gilling +44 (0) 113 2014122
07789 981398
cgilling@ashleigh.co.uk

administration support
Sarah Sidebottom +44 (0) 113 2014151
ssidebottom@ashleigh.co.uk

designer
Paul Johns +44 (0) 113 2014164
design@ashleigh.co.uk

typefaces

open type

House name - Corporate

Secondary text - Slippy

colours



revision details

--	--	--	--	--	--	--	--	--	--

development manager	design	administrator	project manager	fabrication	router / timber	spray shop / painter	sign shop	acrylic	fast works	graphics	electrical / assembly	stores	fixing	electrician
---------------------	--------	---------------	-----------------	-------------	-----------------	----------------------	-----------	---------	------------	----------	-----------------------	--------	--------	-------------

