




Elevation 1

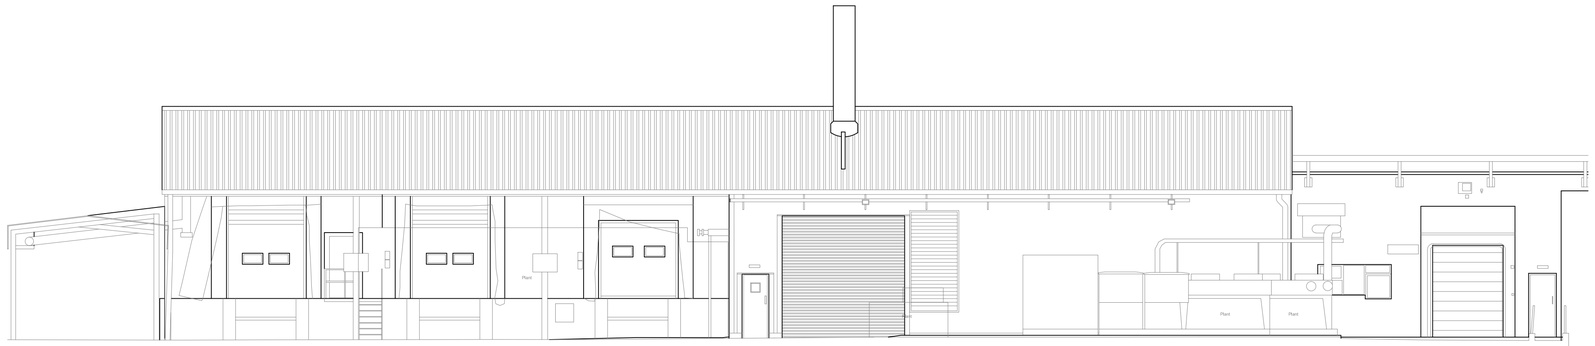

Elevation 2

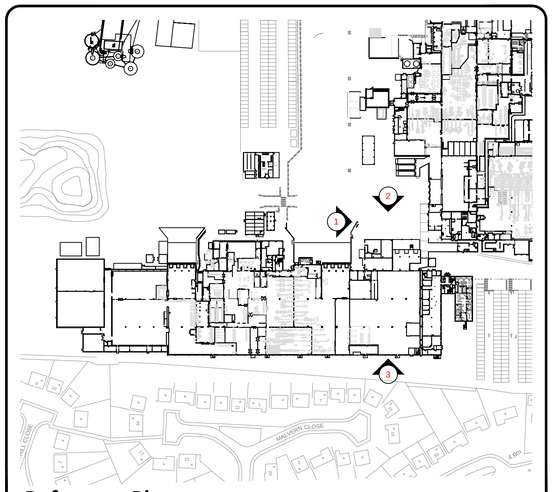

Reference Plan

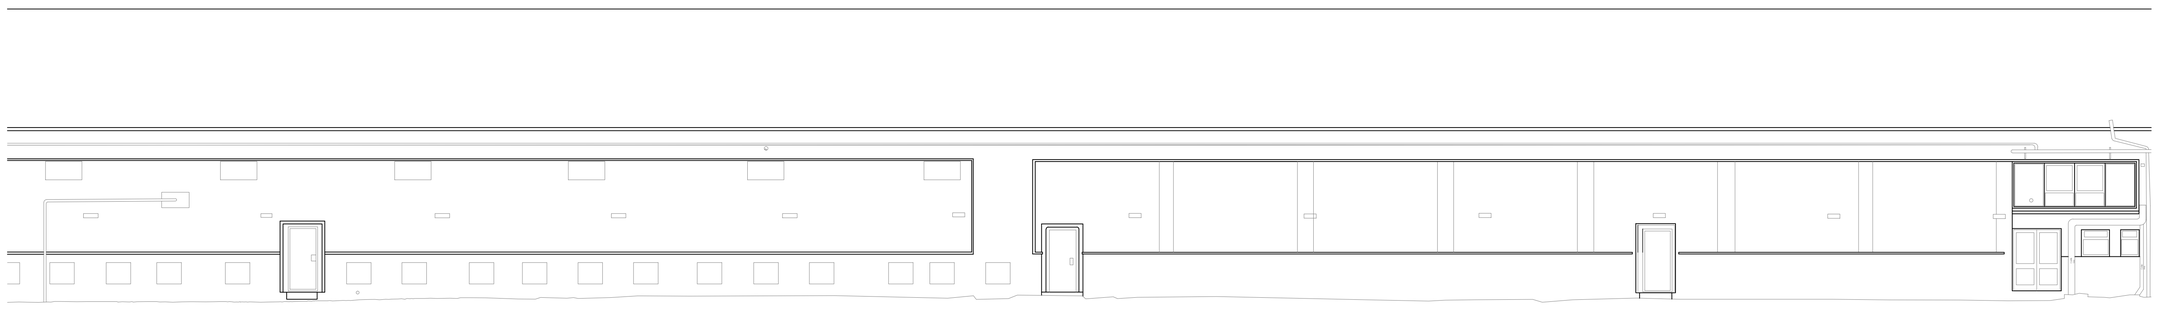

Elevation 3

0 5 10 15 20

SCALE BAR 1:100

rev	notes	date
1.0	Planning Issue	10/12/2018

Meller,
The Lace Mill,
44 Derby Road,
Draycott, Derby,
DE72 3NJ
Tel: 01509 670036
Website: www.mellerltd.co.uk

This drawing and its contents, on paper and as the originating data file, remain the copyright of Meller ltd © **meller** 2018
Do not scale from this drawing - use stated levels and dimensions only. If in doubt contact meller ltd.

client	Bakkavor	created	December 18
project	Deli Refridgeration Project	Drawn by: JP	Checked by: -
title	Existing Elevations	scale	1:100

job N°	drawing N°	rev	status
171203	PL06	1.0	Planning