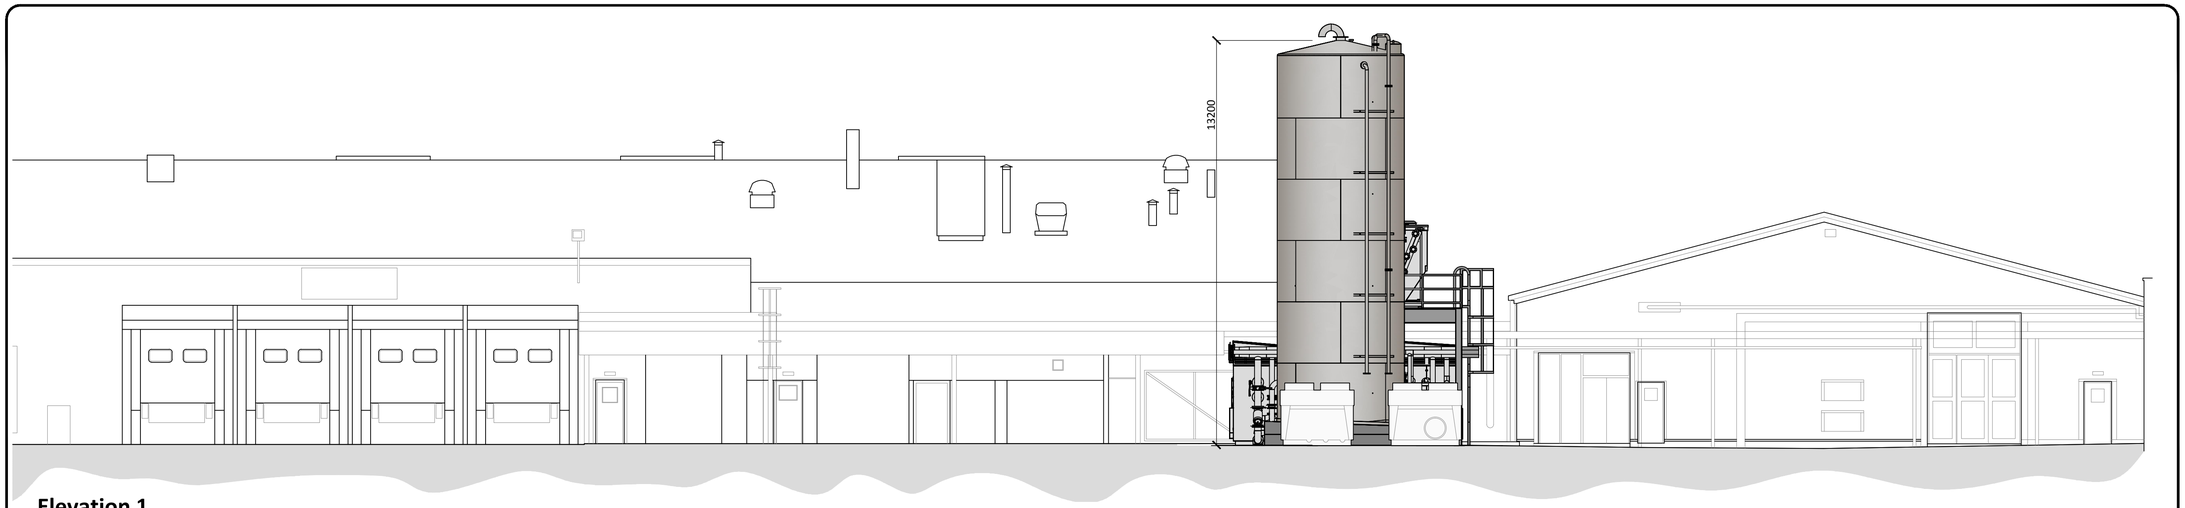
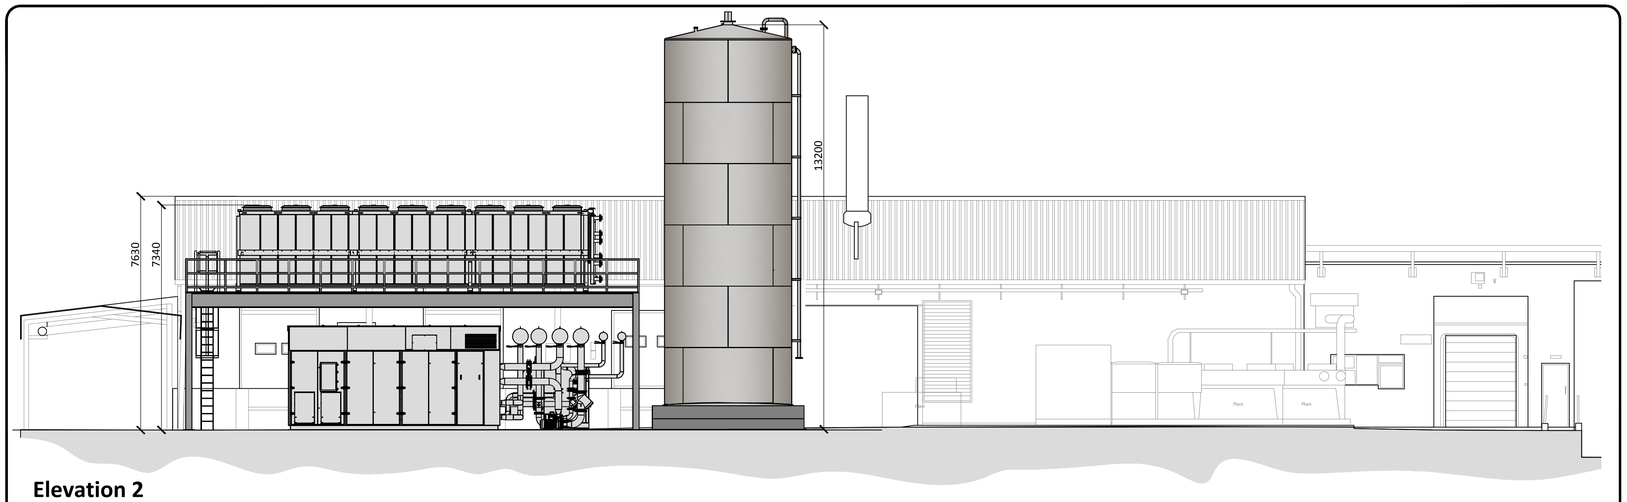
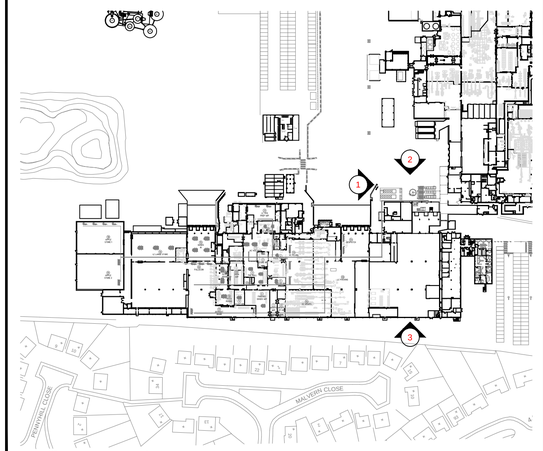


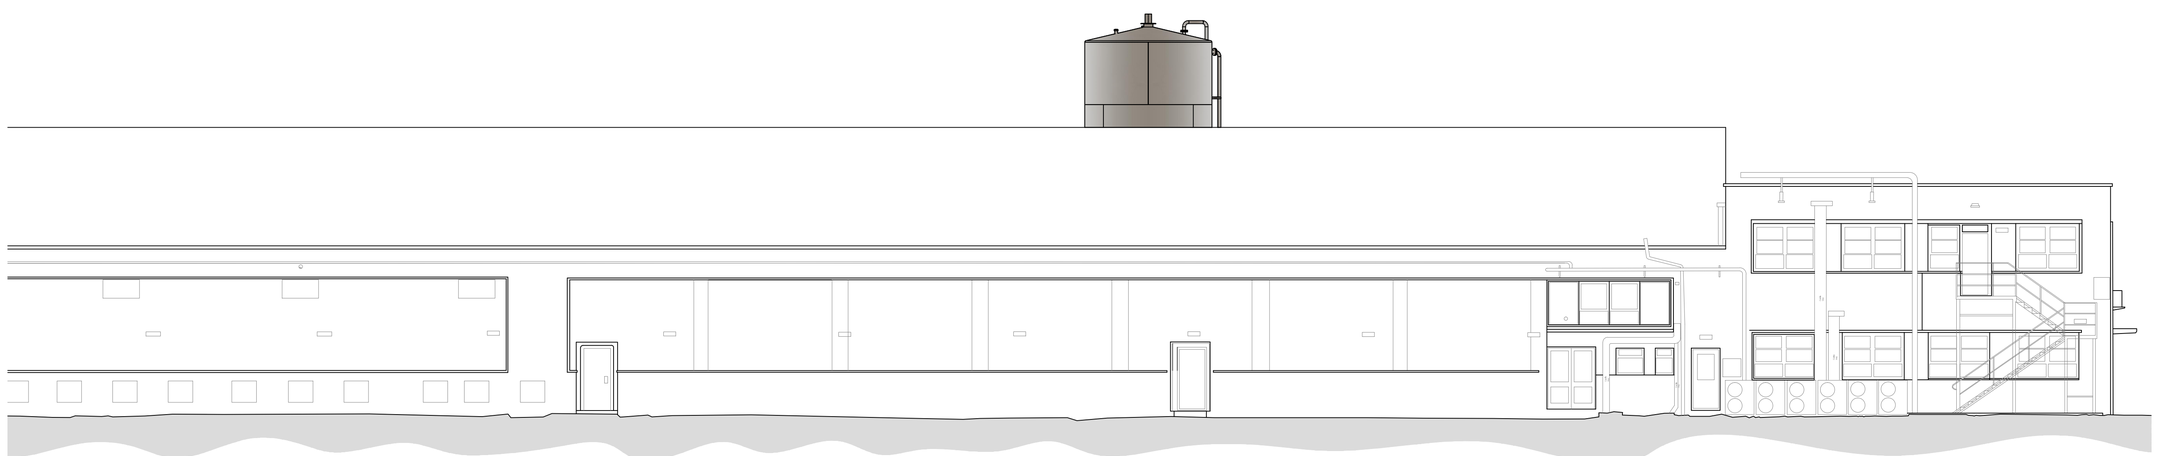

**Elevation 1**




**Elevation 2**




**Reference Plan**



**Elevation 3**

0 5 10 15 20

SCALE BAR 1:100

| rev | notes | date |
|---|---|---|
| 1.0 | Planning Issue | 10/12/2018 |

**Meller,**
**The Lace Mill,**
**44 Derby Road,**
**Draycott, Derby,**
**DE72 3NJ**
**Tel:** 01509 670036
**Website:** www.mellerltd.co.uk

This drawing and its contents, on paper and as the originating data file, remain the copyright of Meller ltd © **meller** 2018
Do not scale from this drawing - use stated levels and dimensions only. If in doubt contact meller ltd.

| | | | |
|---|---|---|---|
| client: Bakkavor | | created: December 18 | |
| project: Deli Refridgeration Project | | Drawn by: JP | Checked by: - |
| title: Proposed Elevations | | scale: 1:100 | |

| job N° | drawing N° | rev | status |
|---|---|---|---|
| 171203 | PL07 | 1.0 | Planning |