REVISIONS

Rev. Date By



East Elevation facing onto Pinchbeck Road

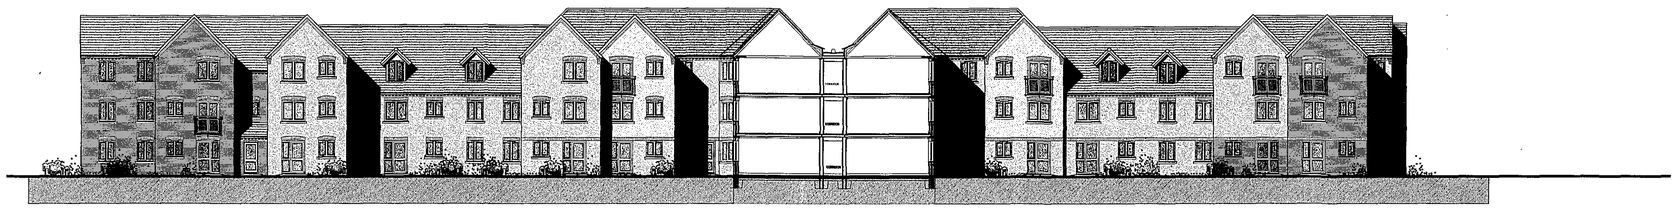

West Sectional Elevation facing Gardens and Car Parking Court



North Sectional Elevation facing Gardens

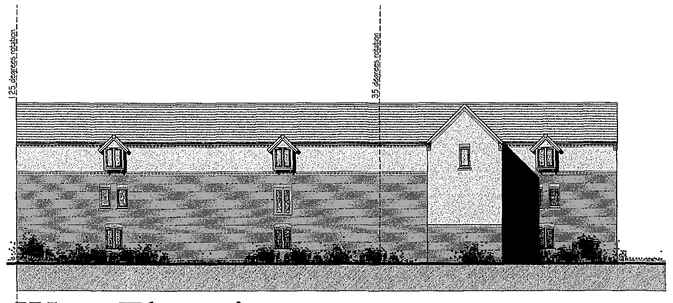

West Elevation

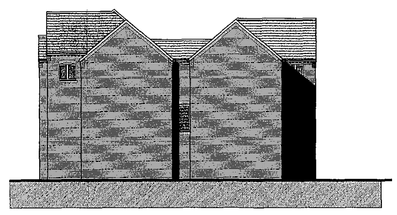

North End Elevation

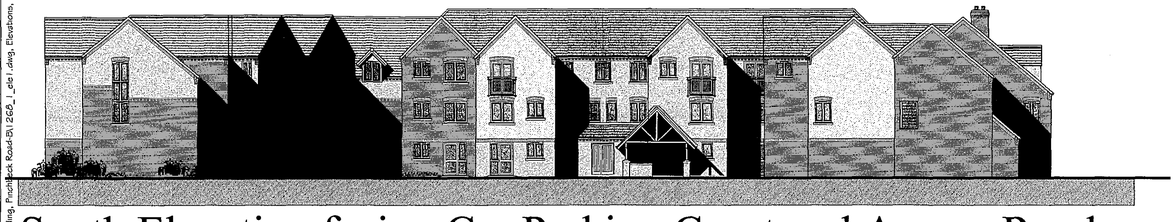

South Elevation facing Car Parking Court and Access Road

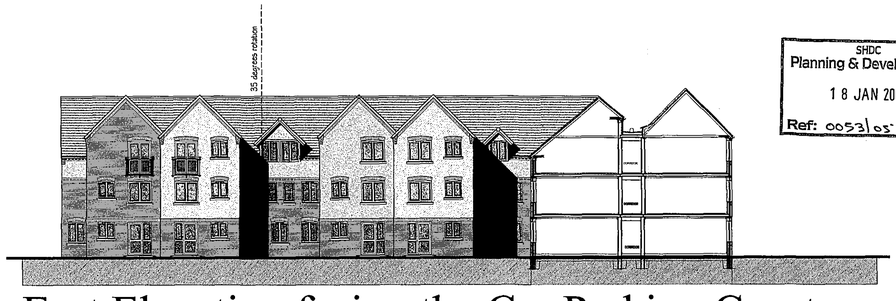

East Elevation facing the Car Parking Court

SHDC
Planning & Development
18 JAN 2005
Ref: 0053/05

ALL DIMENSIONS TO BE CHECKED ON SITE
WORK TO FIGURED DIMENSIONS ONLY
REPORT DISCREPANCIES TO THE ARCHITECT
AT ONCE BEFORE PROCEEDING
COPYRIGHT ACT APPLIES

THE PLANNING BUREAU
LIMITED

Architects
and
Town Planners

Robert M. Cartwright, BSc(Hons)., Dip Arch., RIBA., MoPS
Director
Ross House
Binley Business Park, Harry Weston Road
Coventry CV3 2TR
Tel: (02476) 454898 Fax: (02476) 454898

Client
McCARTHY & STONE
THE NATURAL CHOICE
FOR A HAPPY RETIREMENT

Project Title
Proposed Sheltered Housing Development
Pinchbeck Road
SPALDING

Drawing Title
ELEVATIONS
PLANNING

Scale 1:200 Date DEC 2004
Drawn JMG Checked
Drawing No. Rev.
1268/1/03

DETERMINED

CAD plot date: HM+83=1.60.13.9

K:\Projects\Planning\1268-Spalding, Pinchbeck Road-B\1268_1_ele1.dwg, Elevations, 11/01/2005 09:34:52, Midland Region