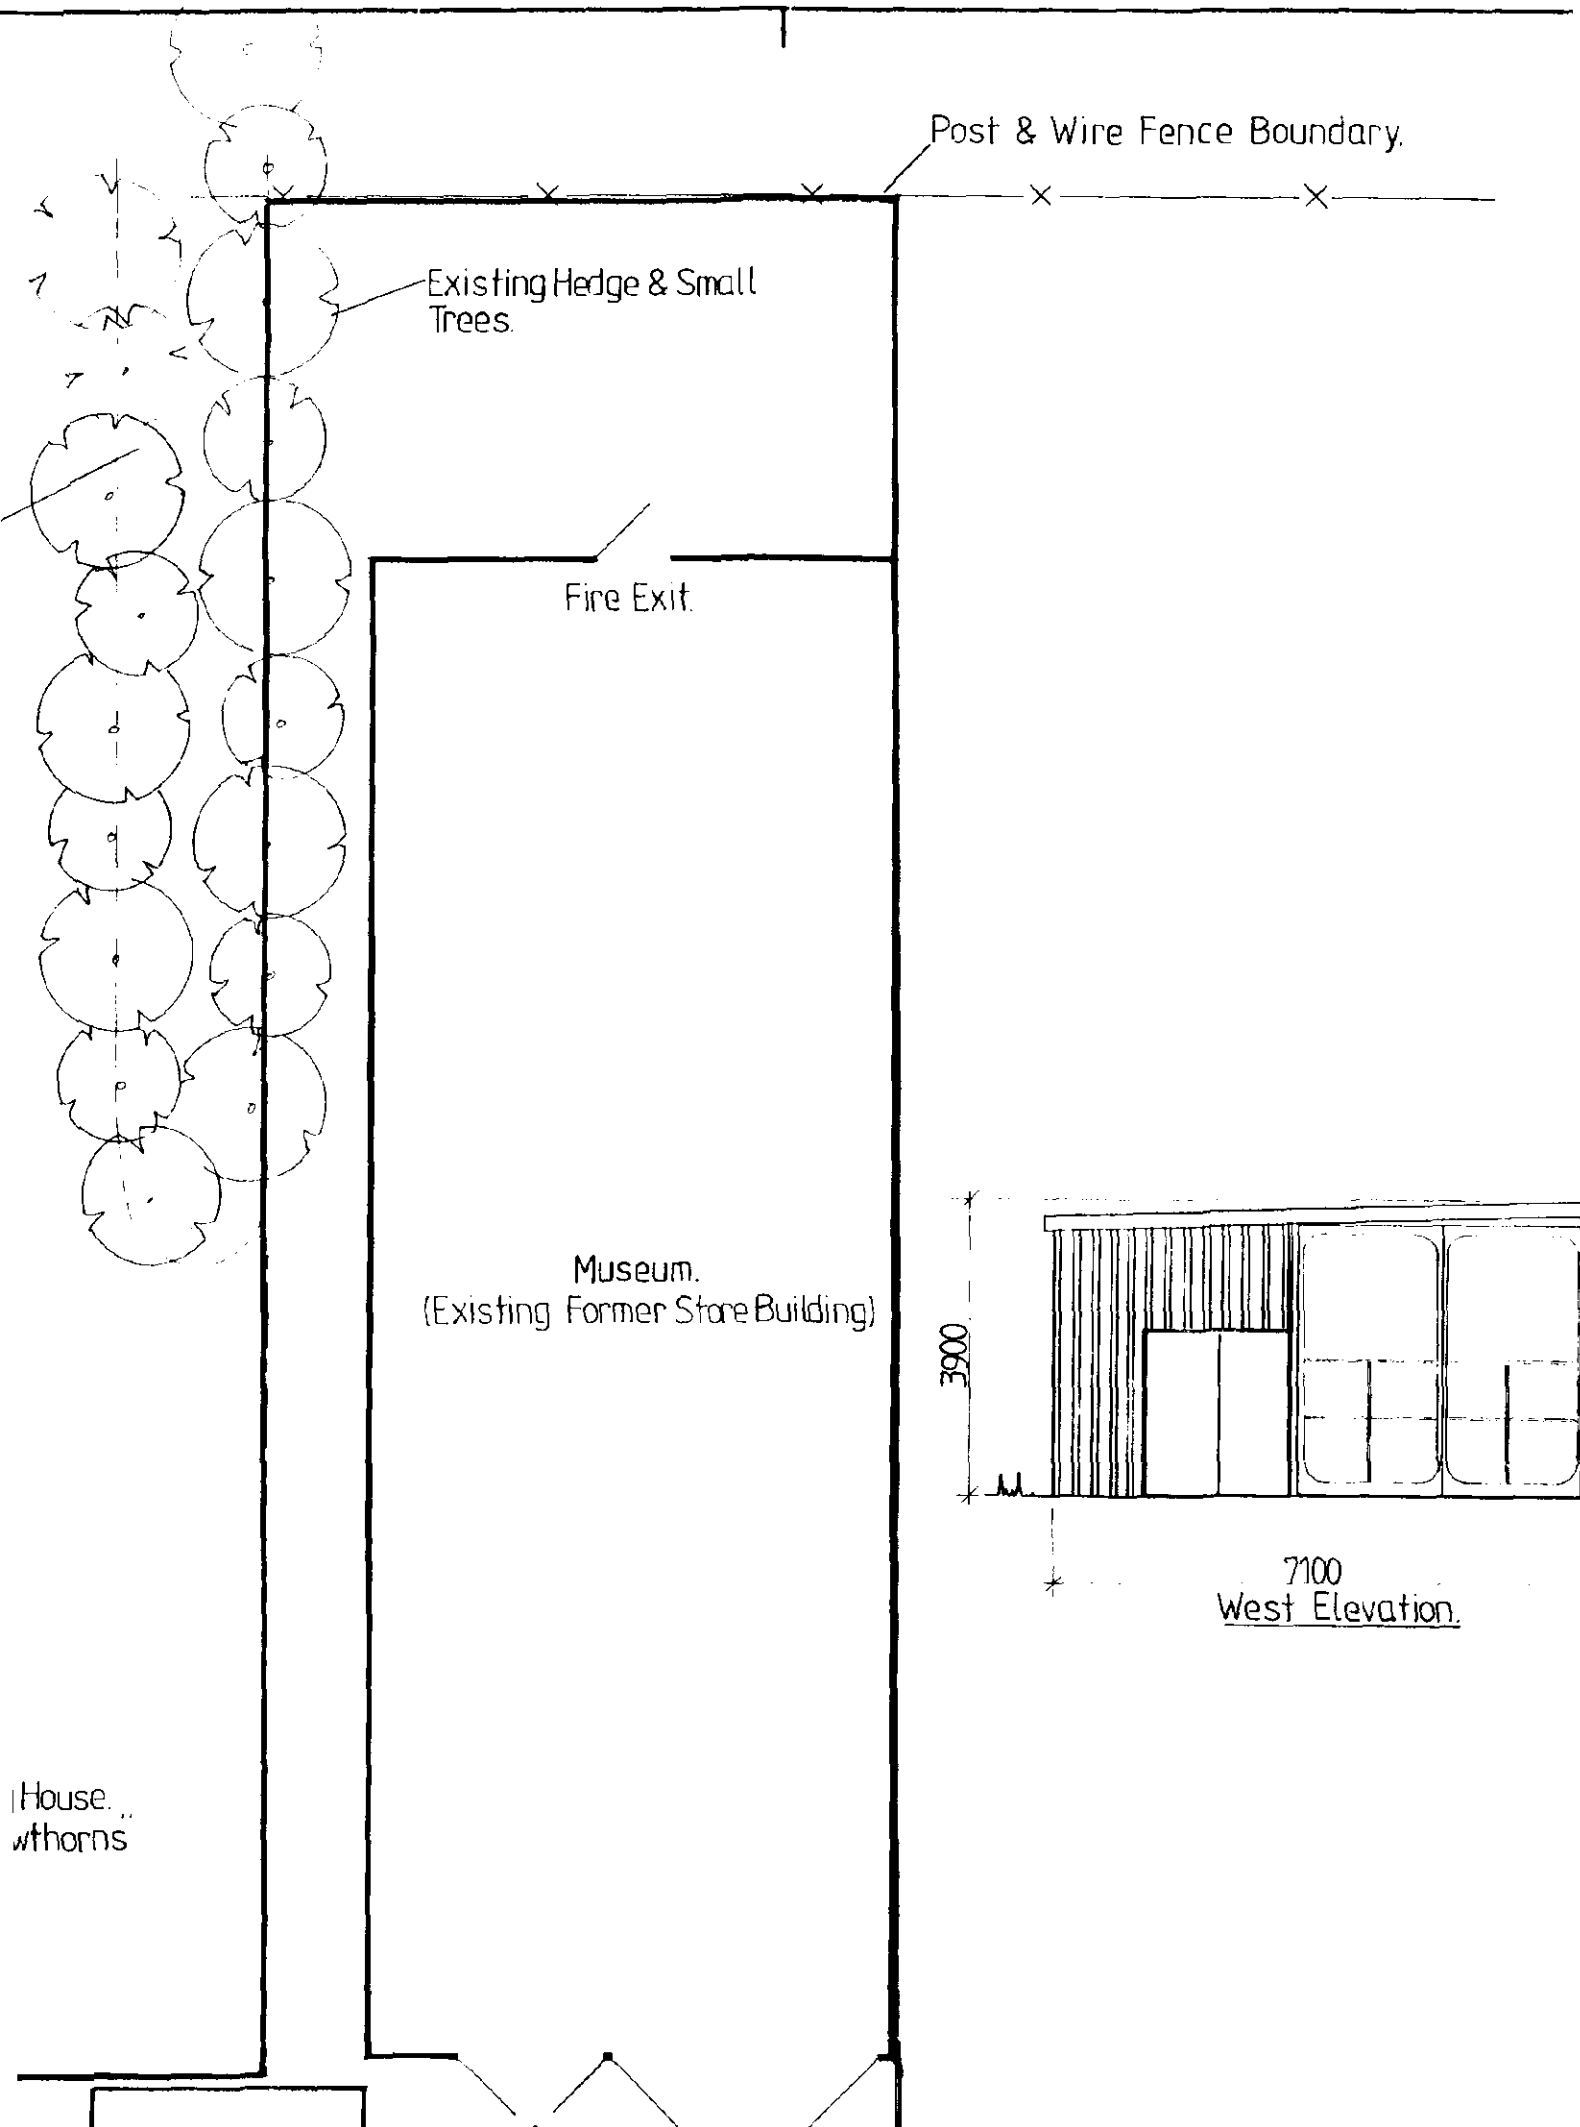
Post & Wire Fence Boundary.
Existing Hedge & Small Trees.
Fire Exit.
Museum.
(Existing Former Store Building)
House.
wthorns
3900
7100
West Elevation.

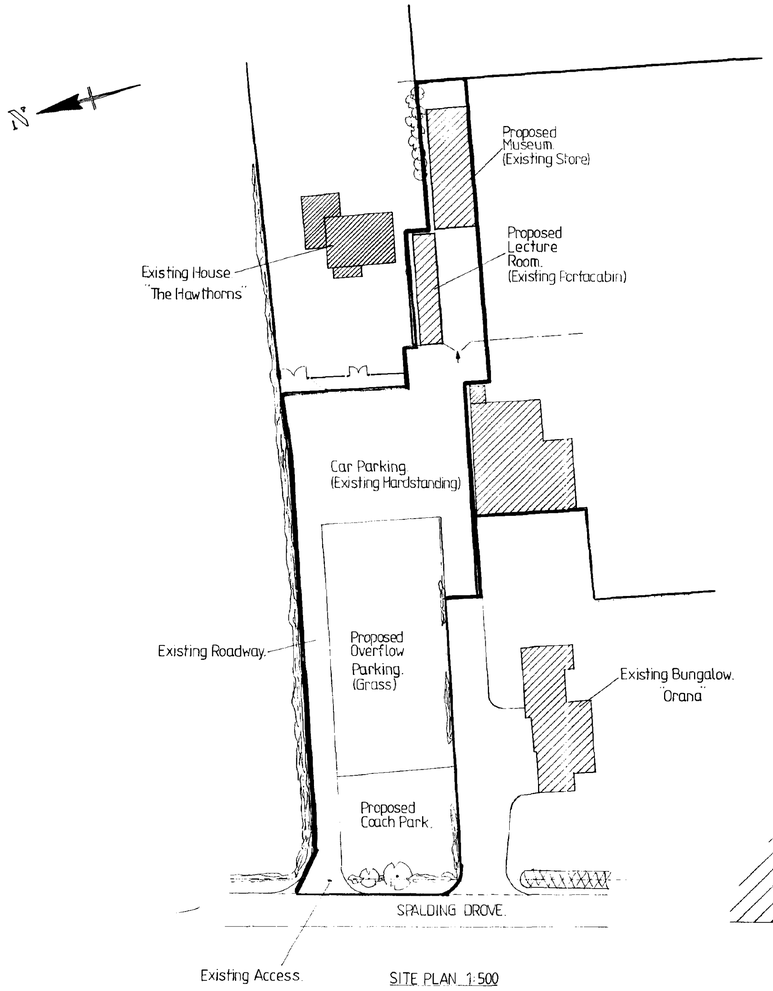

SITE PLAN 1:500

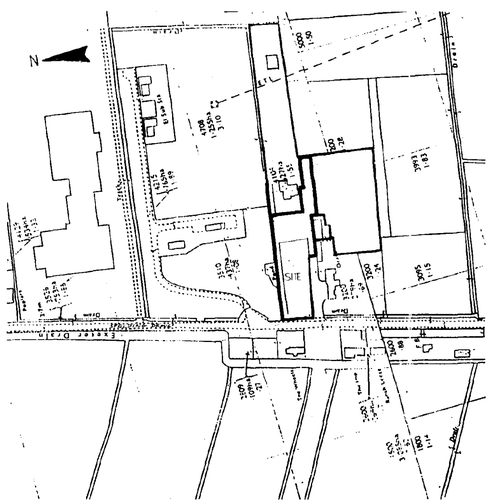

SITE LOCATION 1:2500

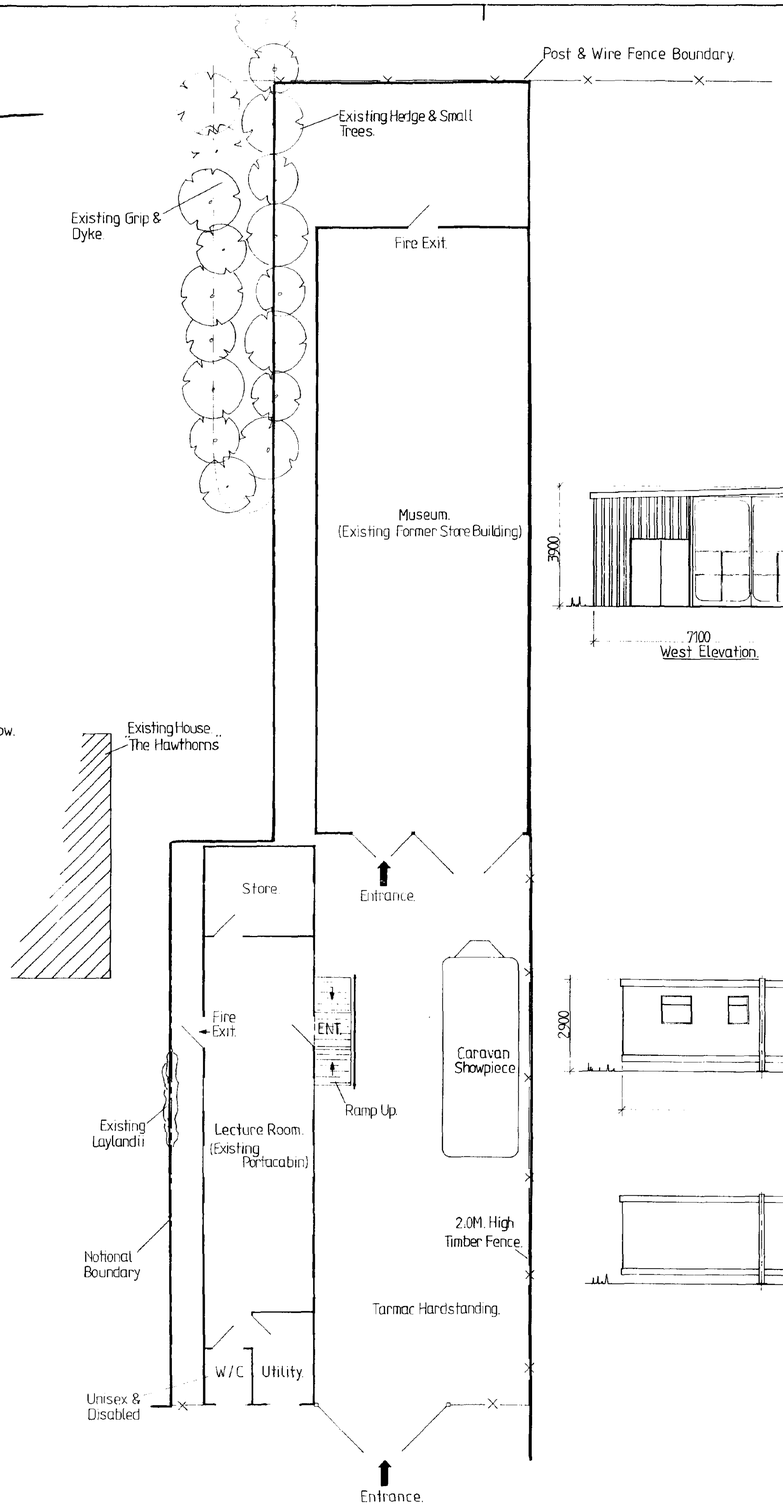

BLOCK PLAN 1:100

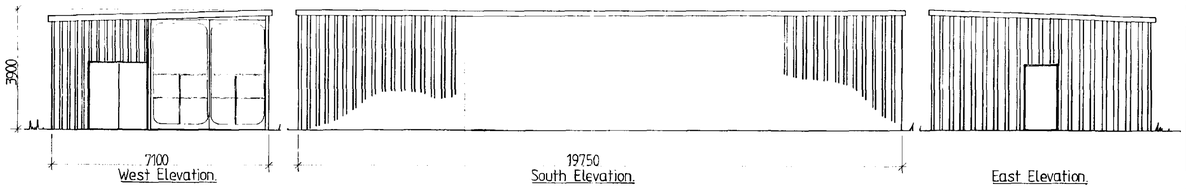

MUSEUM ELEVATIONS

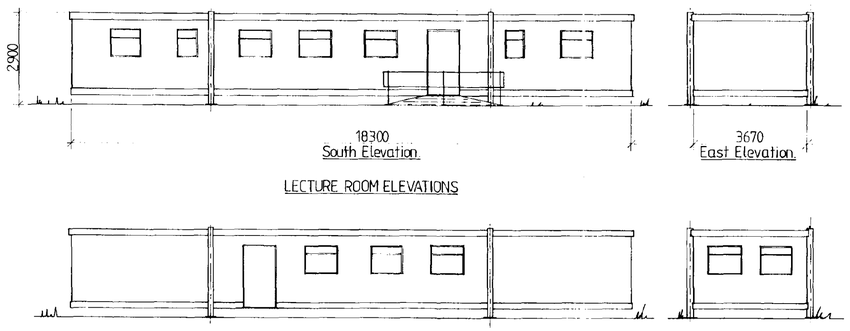

LECTURE ROOM ELEVATIONS

CONTRACTOR TO CHECK ALL DIMENSIONS ON SITE BEFORE WORK COMMENCES.

revision	date	init.	revision details

PODDINGTONS

Architectural Design Consultants

43 Double Street, Spalding, Lincs. PE11 2AA
Tel: 0775 761856 & 768296. Fax: 0775 710218

SOUTH HOLLAND D.C.
PLAN DEPT
19 JAN 1995
REF. 0054/95
DETERMINING PLAN

project

PROPOSED ROMANY MUSEUM, WITH LECTURE ROOM & PARKING.
AT SPALDING DROVE, SPALDING.
FOR MR. G. BOSWELL.

drawing

PLAN AS PROPOSED.

scale	drawing no.
1:100 1:500 1:2500	2610