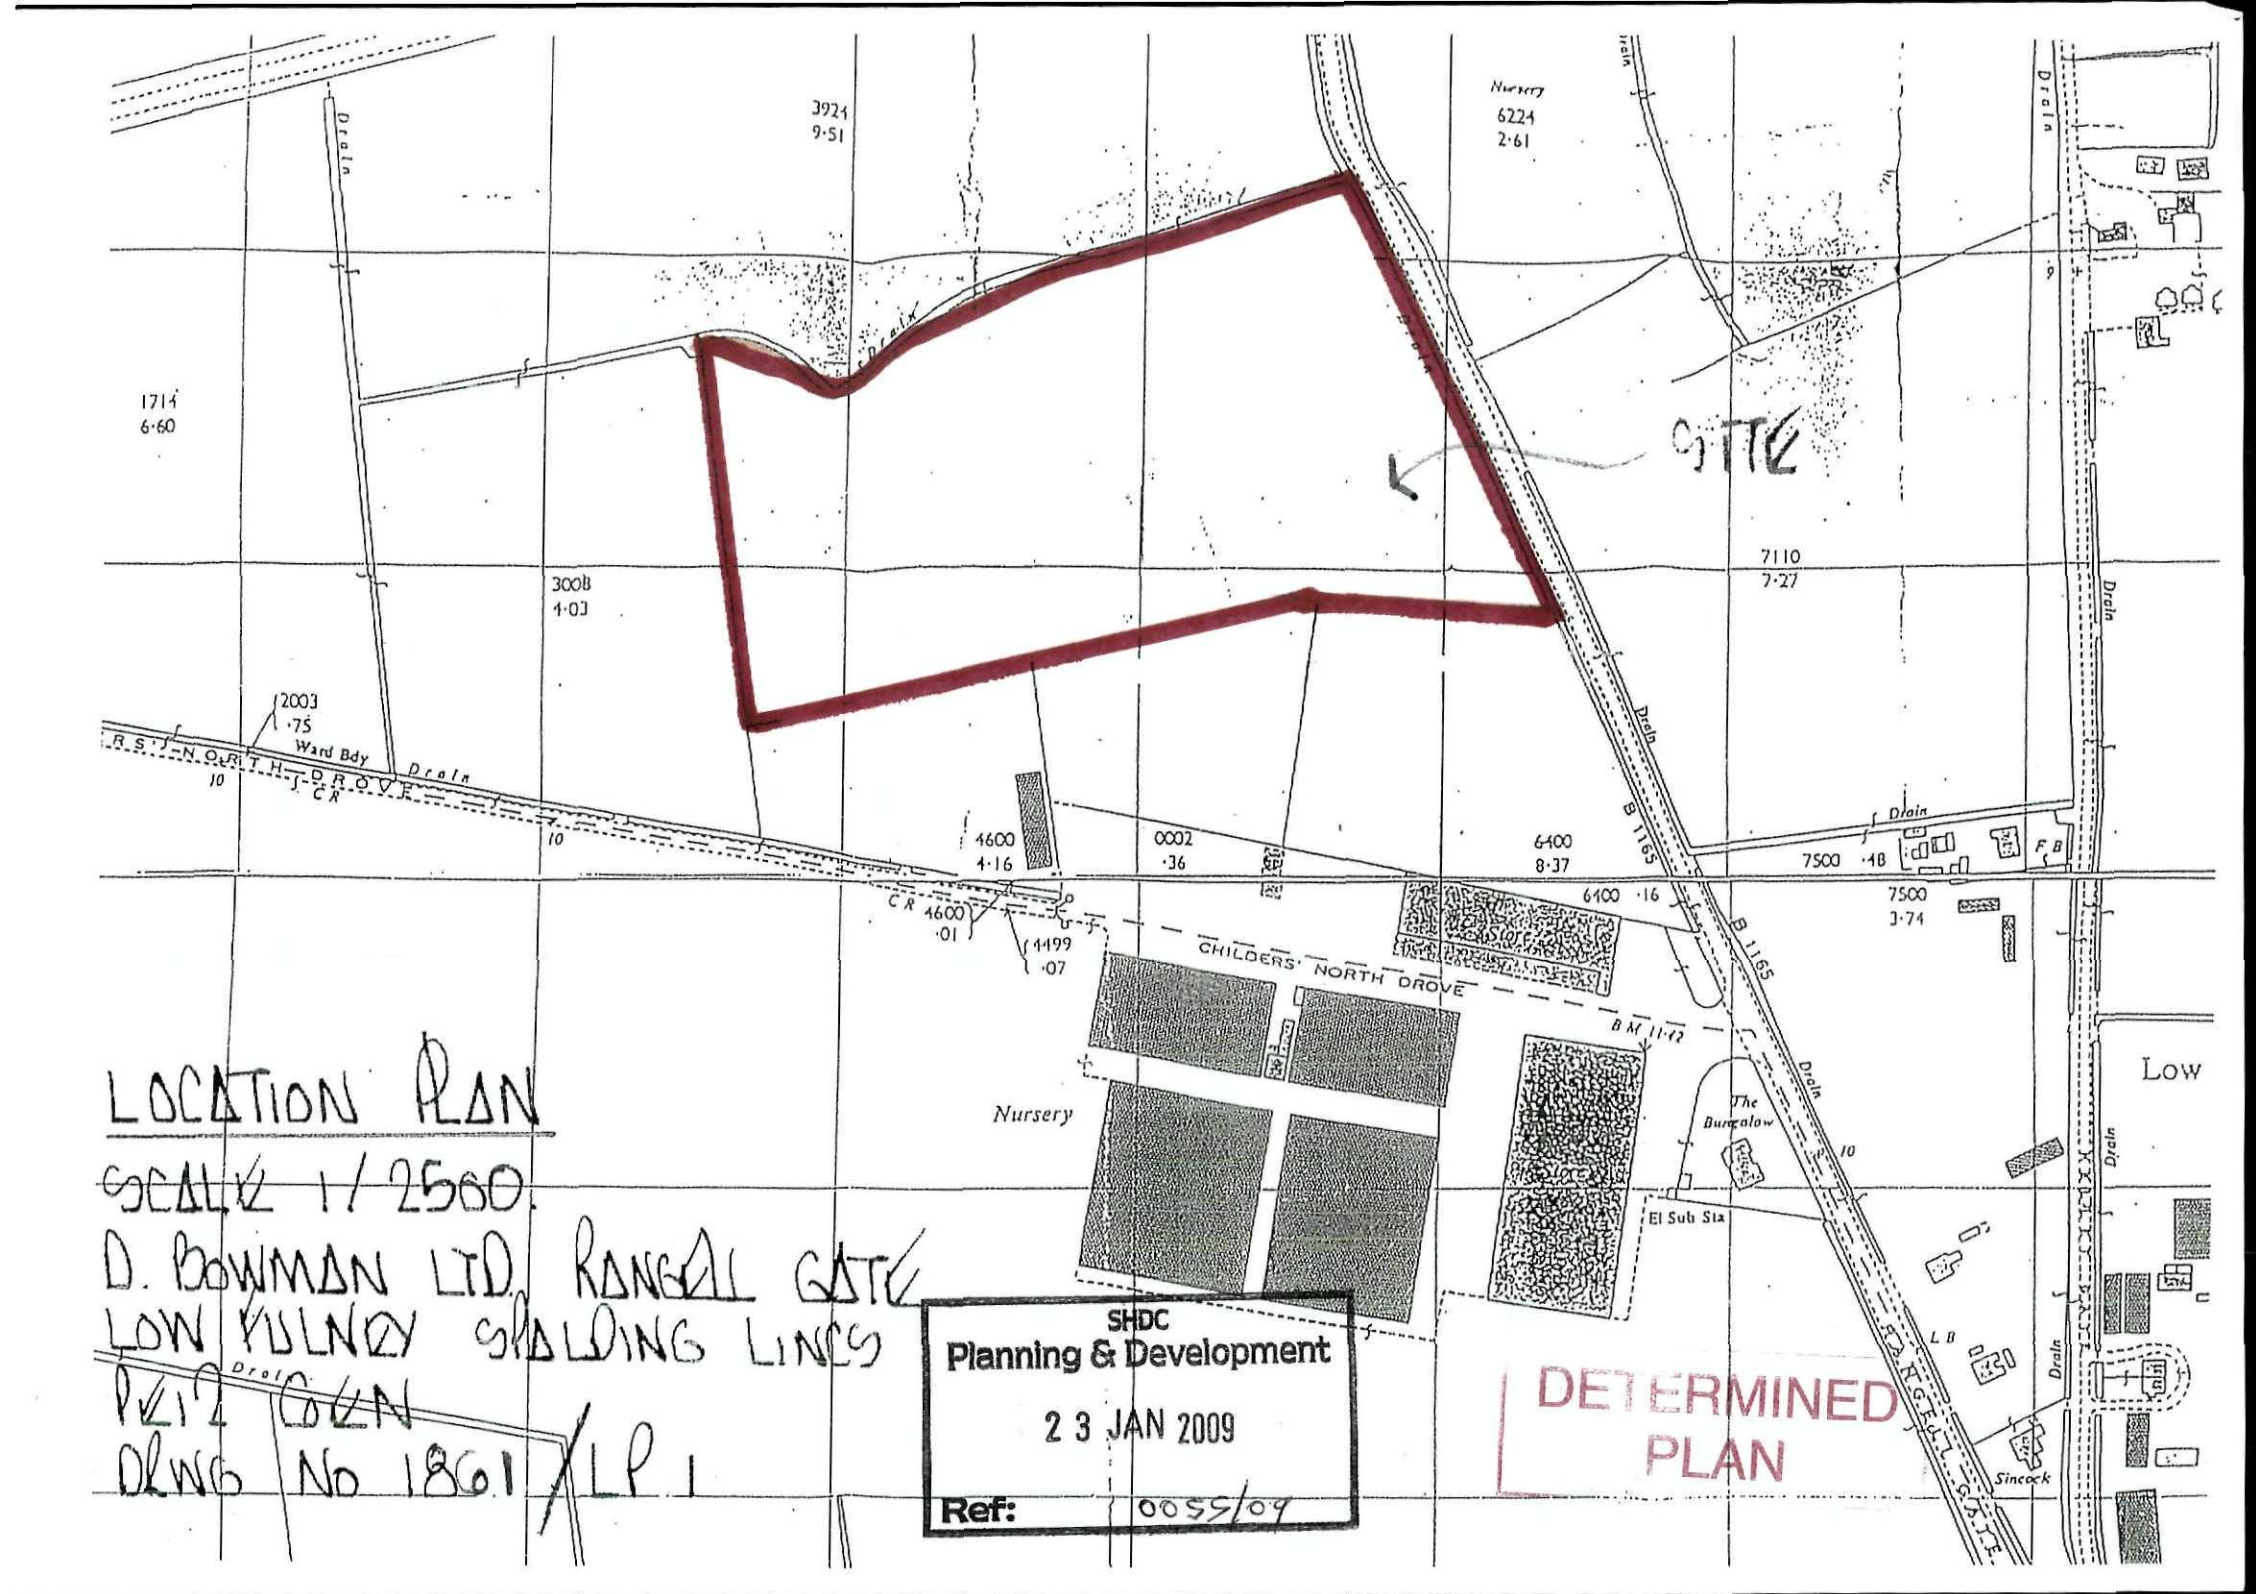


LOCATION PLAN

SCALE 1/2500

D. BOWMAN LTD. RANGEL GATE


LOW FULNEY SPALDING LINCS

PLAN OF

DWG NO 1861/LP1

SHDC
Planning & Development
23 JAN 2009
Ref: 0055/09

DETERMINED PLAN

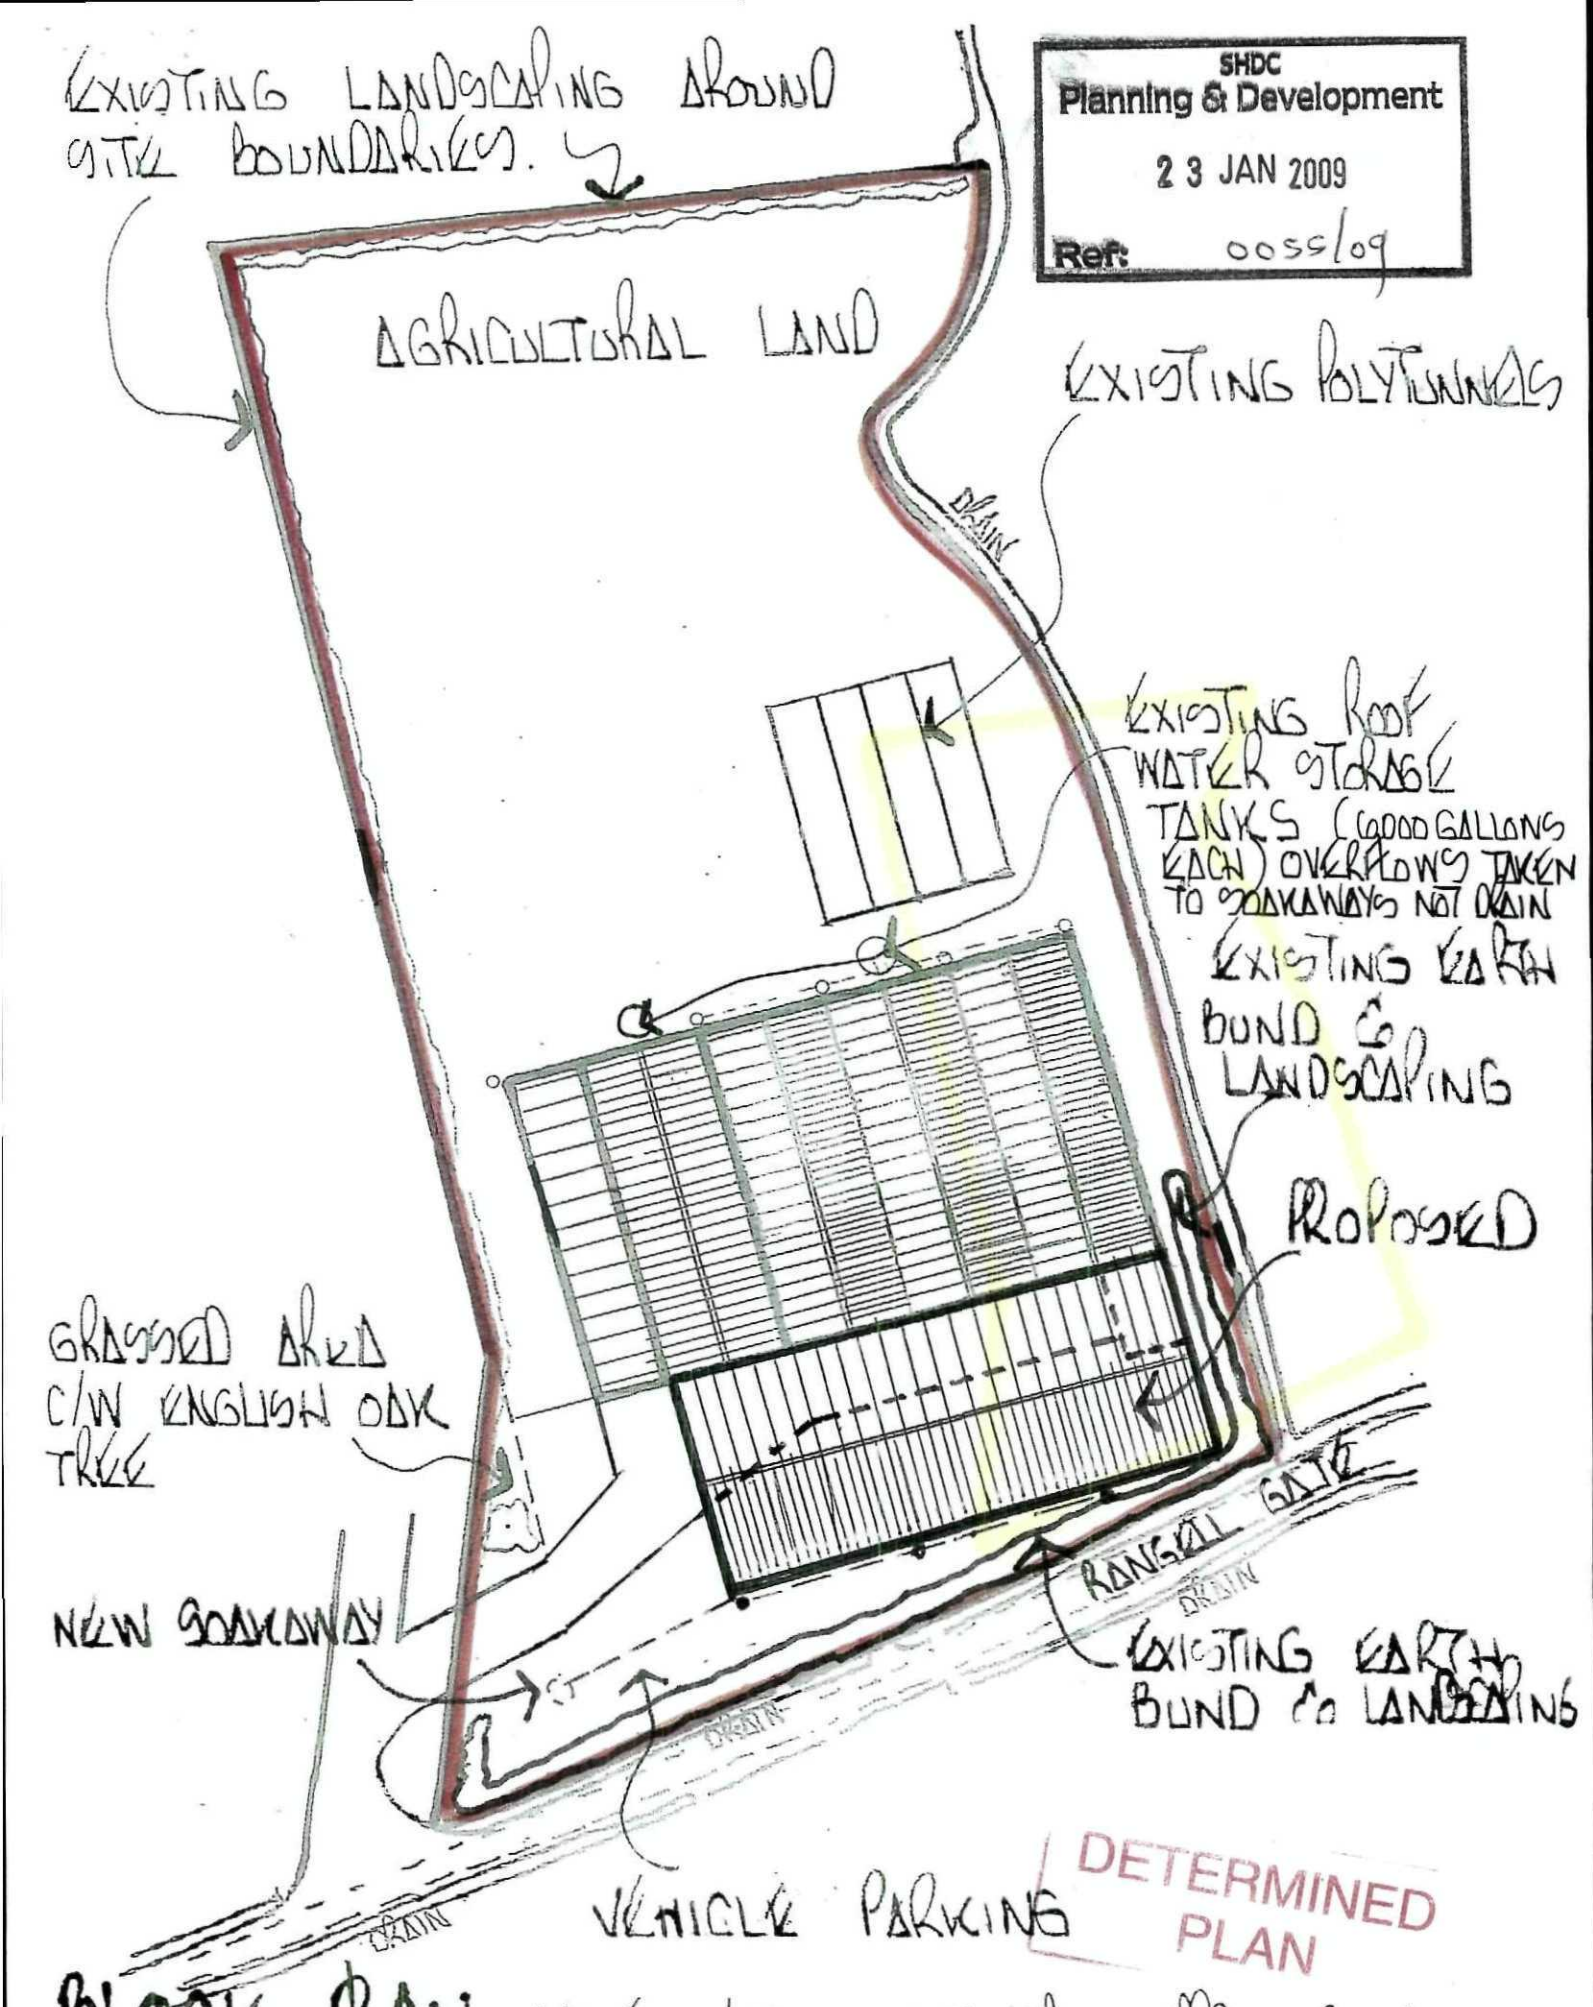

SHDC
Planning & Development
23 JAN 2009
Ref: 0055/09

DETERMINED PLAN

BLOCK PLAN SCALE 1/1250 SITE AREA APPROX 2.83 ha

D. BOWMAN LTD., RANGELL GATE, LOW FULNEY, SPALDING LINCS. PE12 6EN. DRWG 1861'/BP1.