



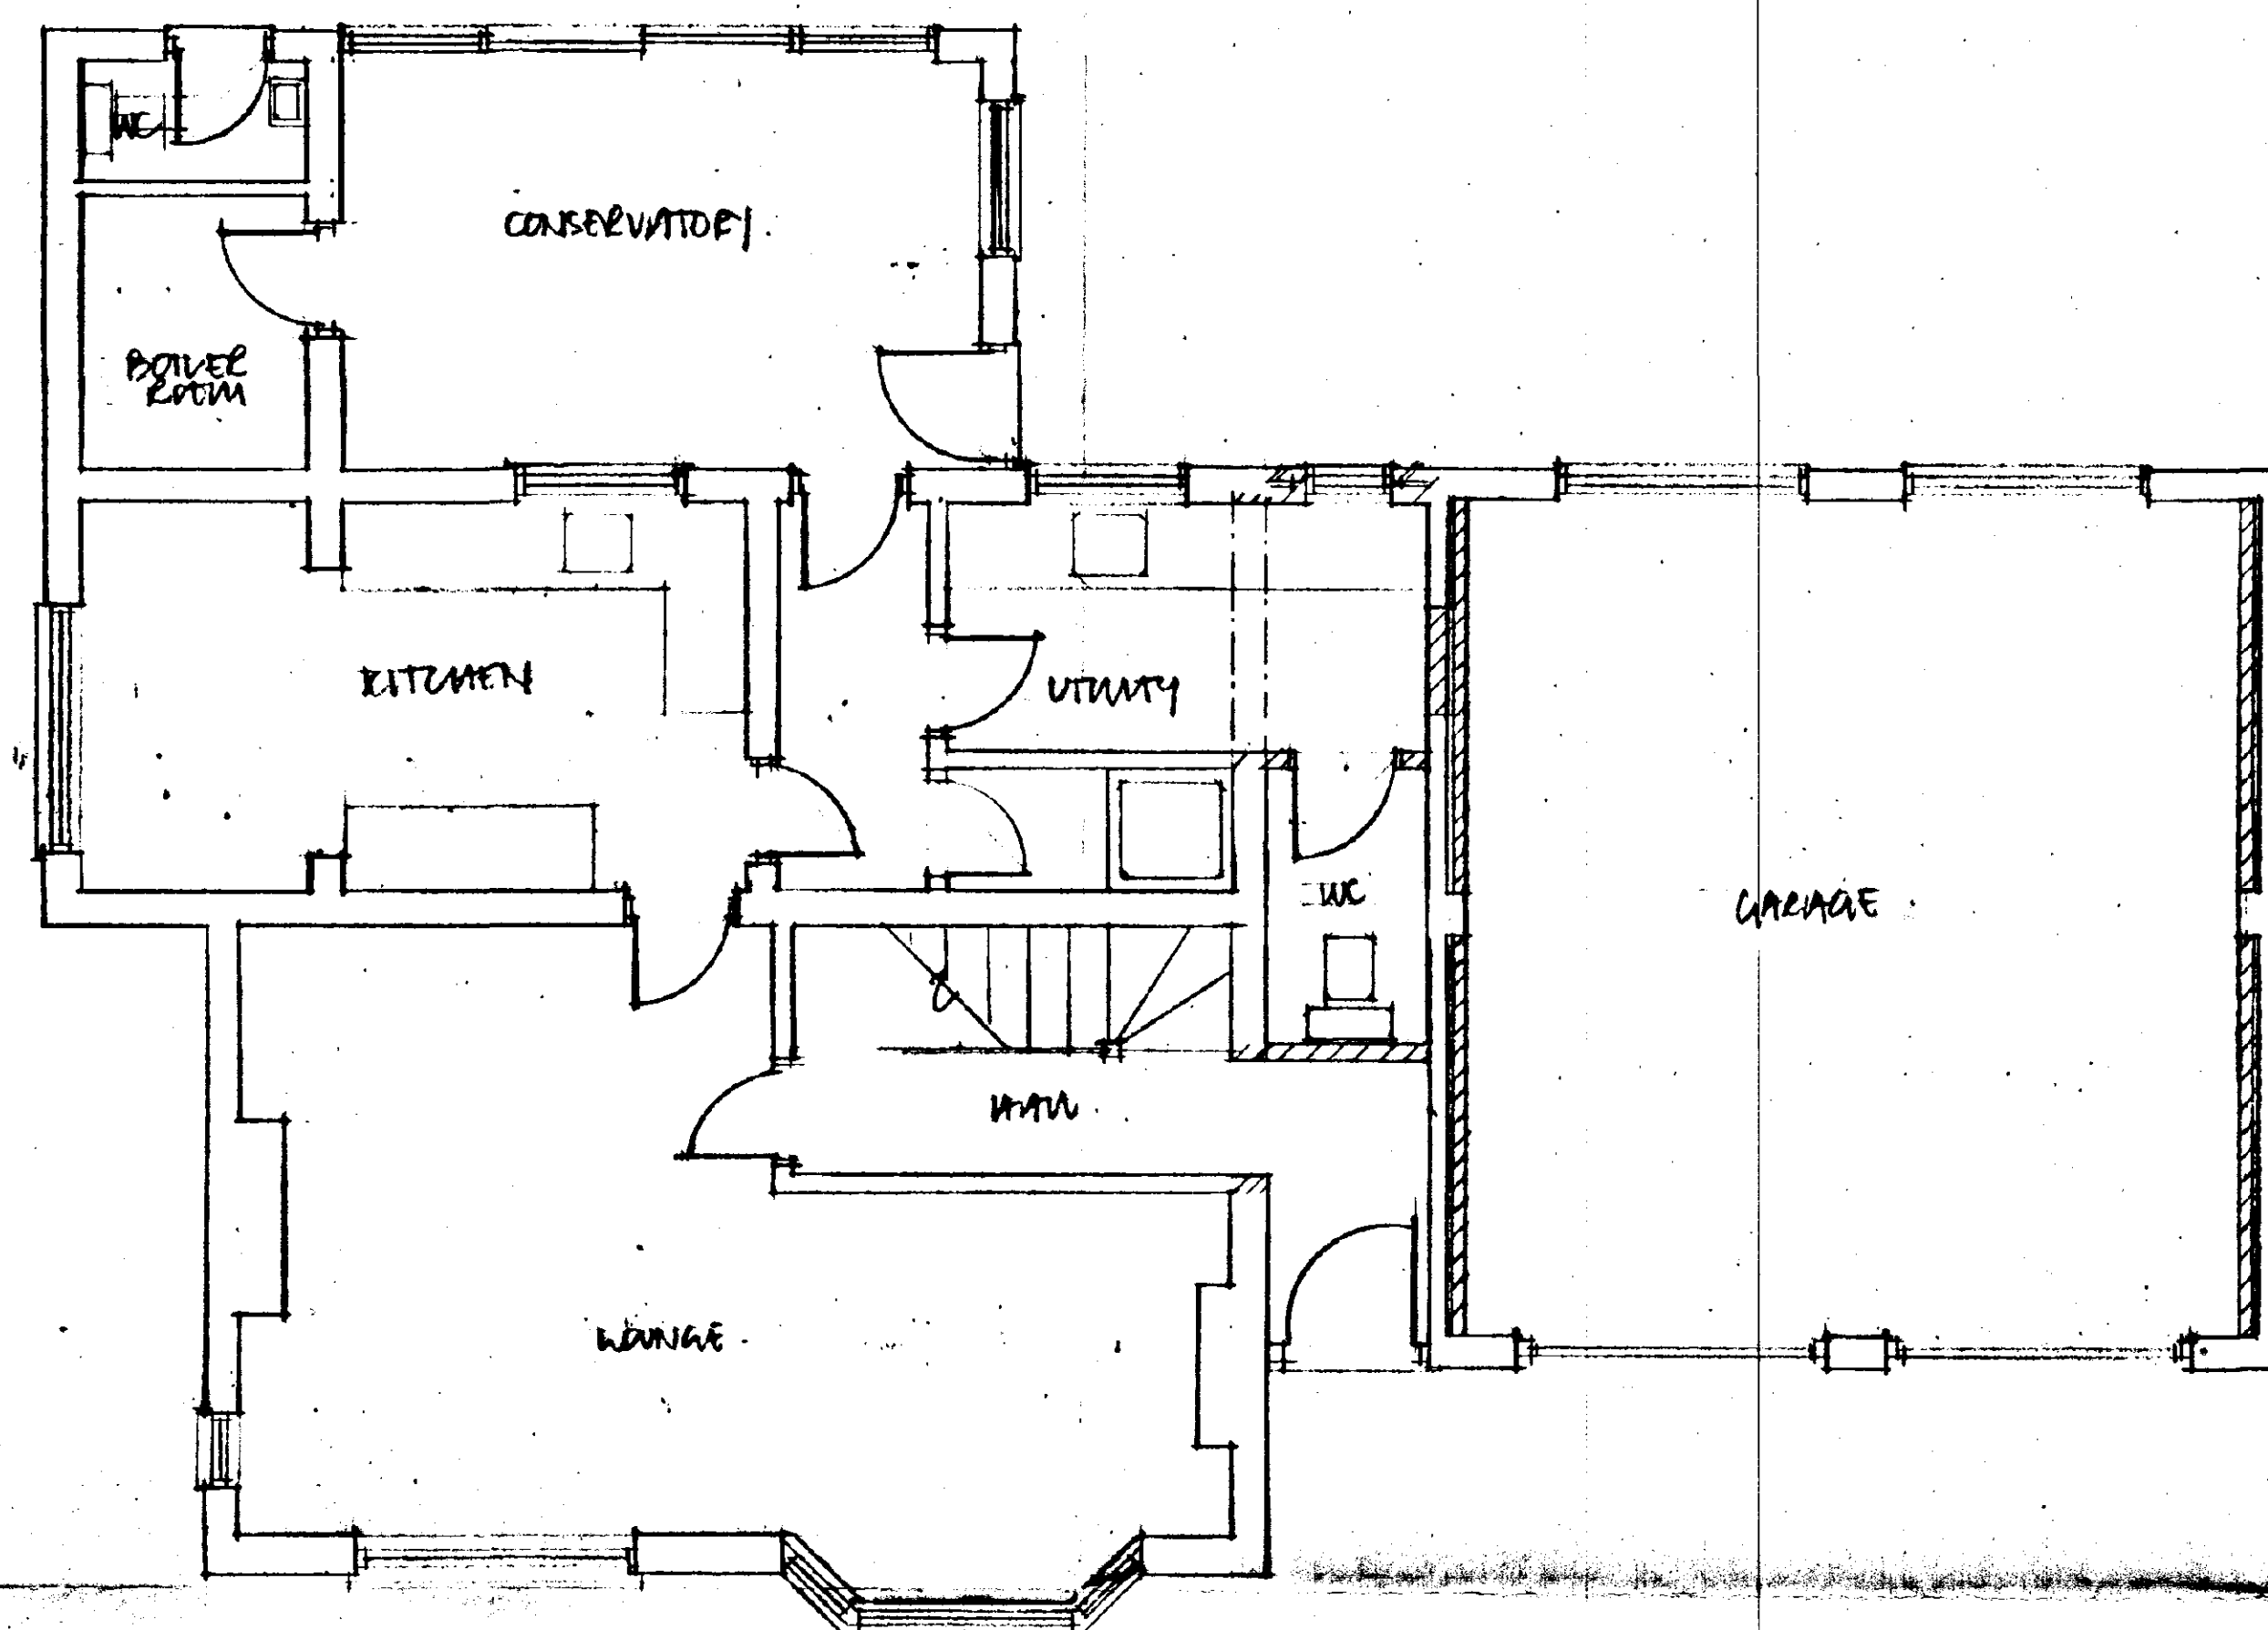


SECOND FLOOR

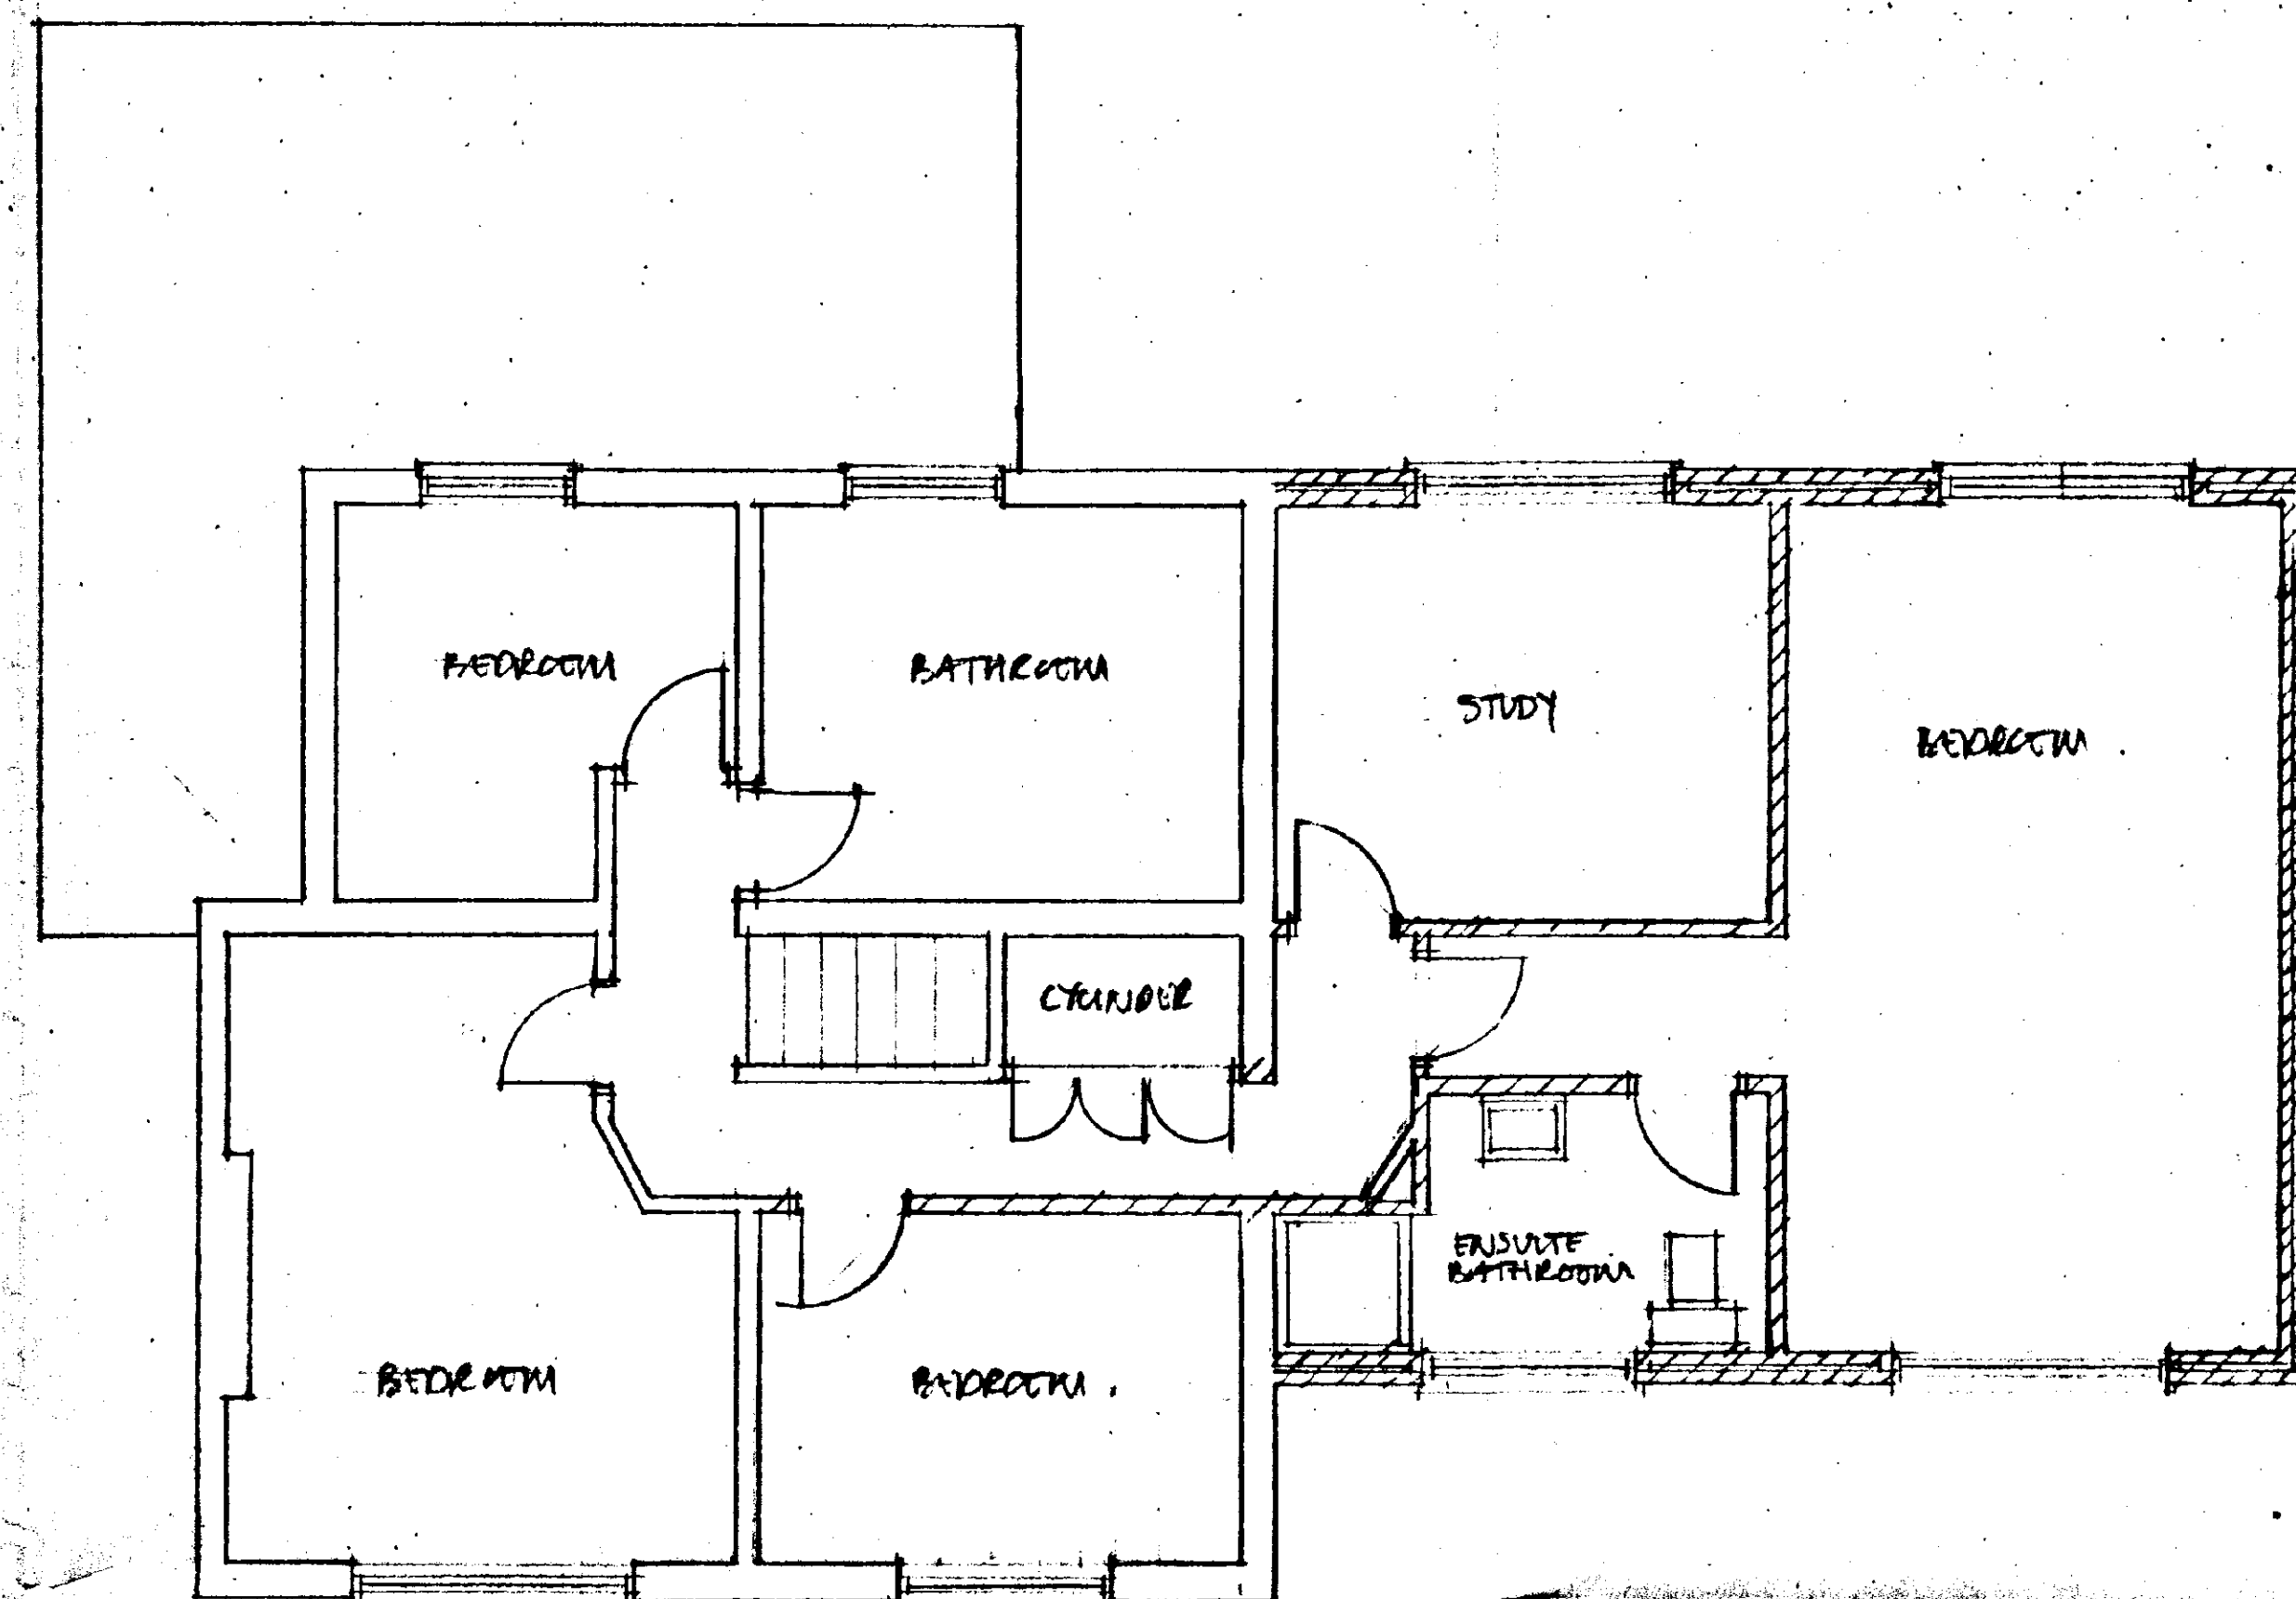

FIRST FLOOR




FRONT ELEVATION

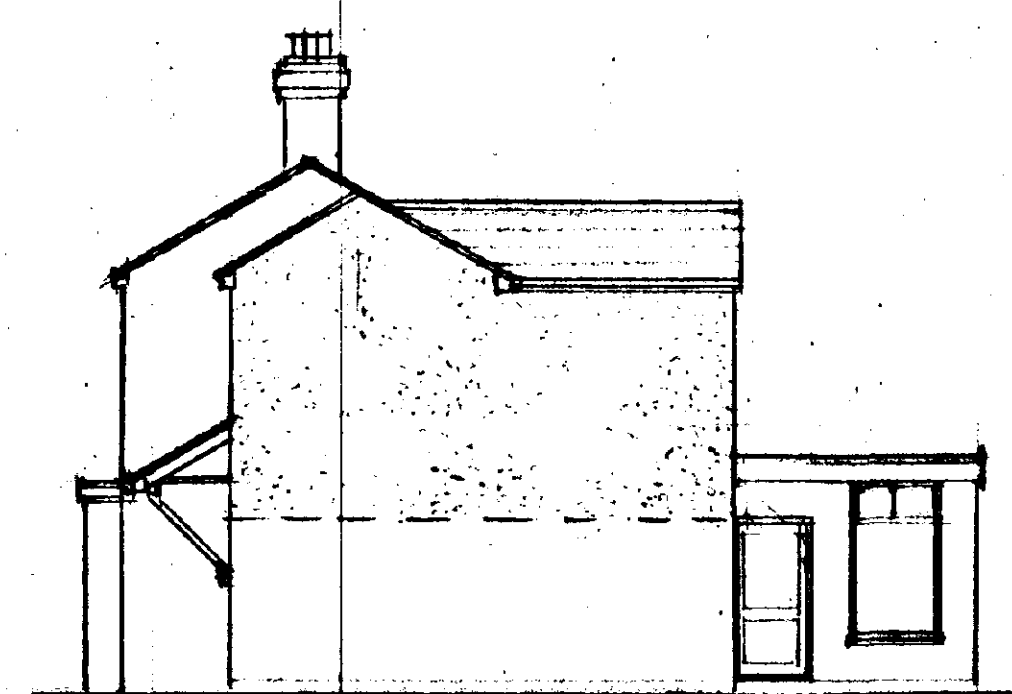


SIDE ELEVATION




REAR ELEVATION

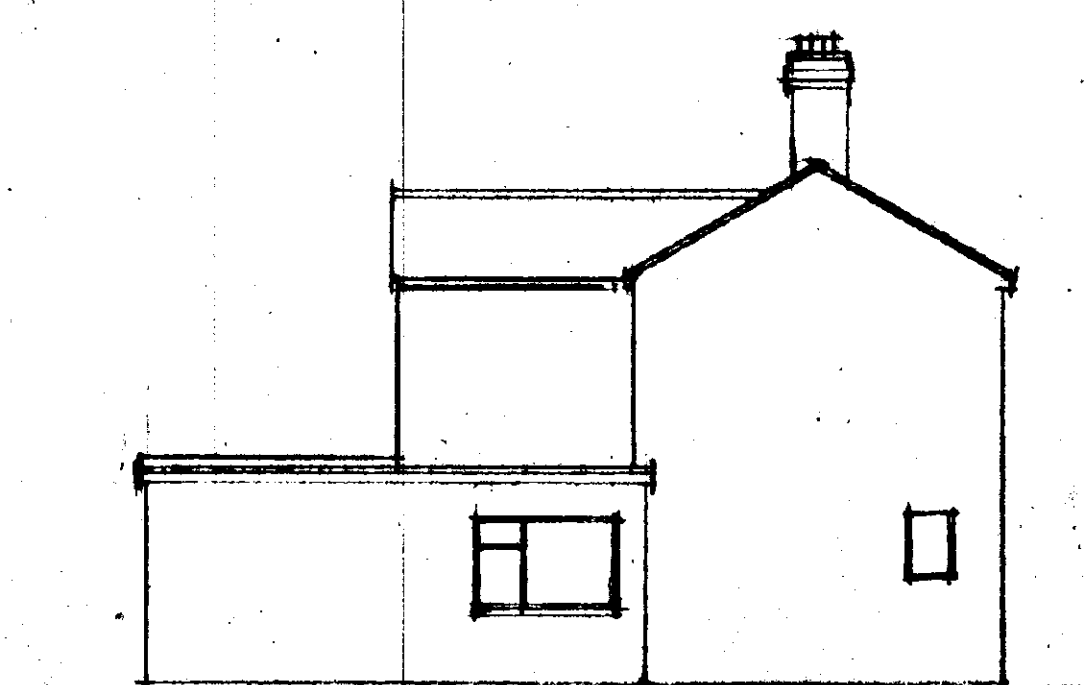

SIDE ELEVATION

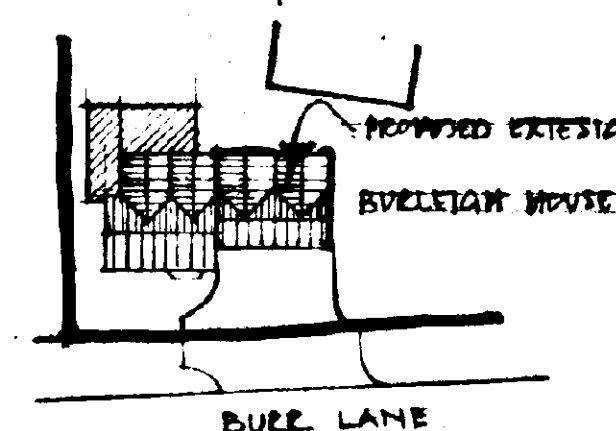

SITE PLAN 1:500

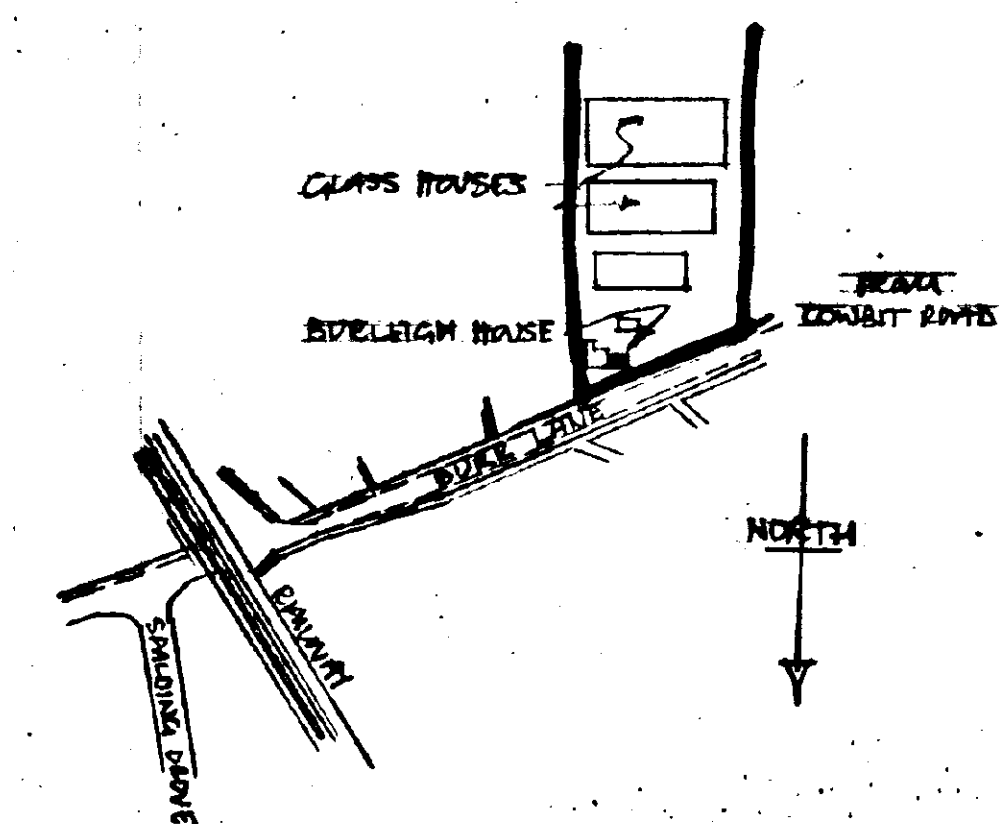

LOCATION PLAN 1:2500

18 JAN 1996
Ref: 0056/96

PROPOSED FIRST FLOOR EXTENSION,
BURLEIGH HOUSE, BURR LANE, SPALDING.
FOR MR & MRS. P. HARRISON.
JANUARY 1996 SCALES AS SHOWN.

DETERMINED
PLAN