



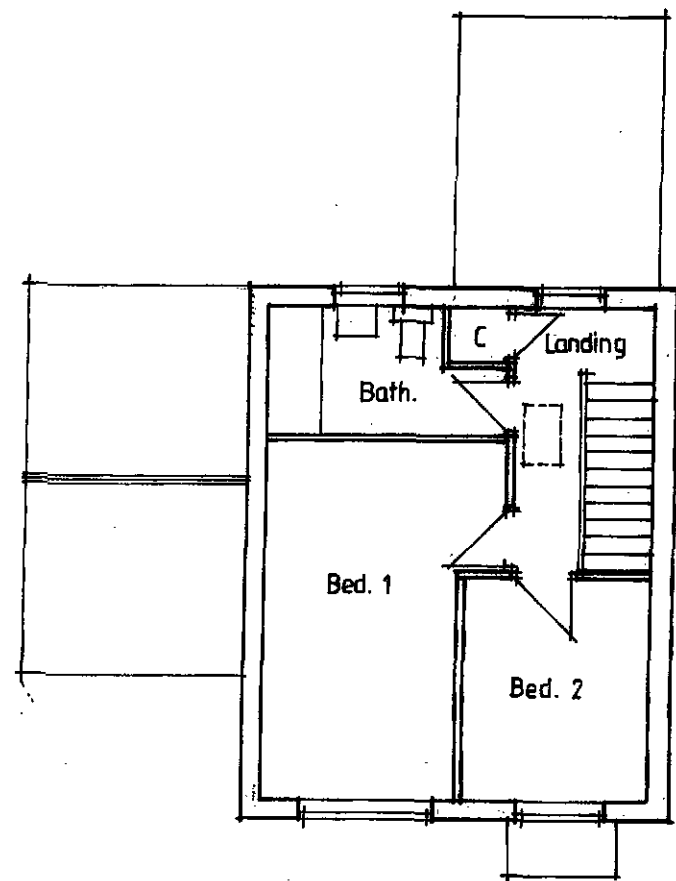

FIRST FLOOR




FRONT

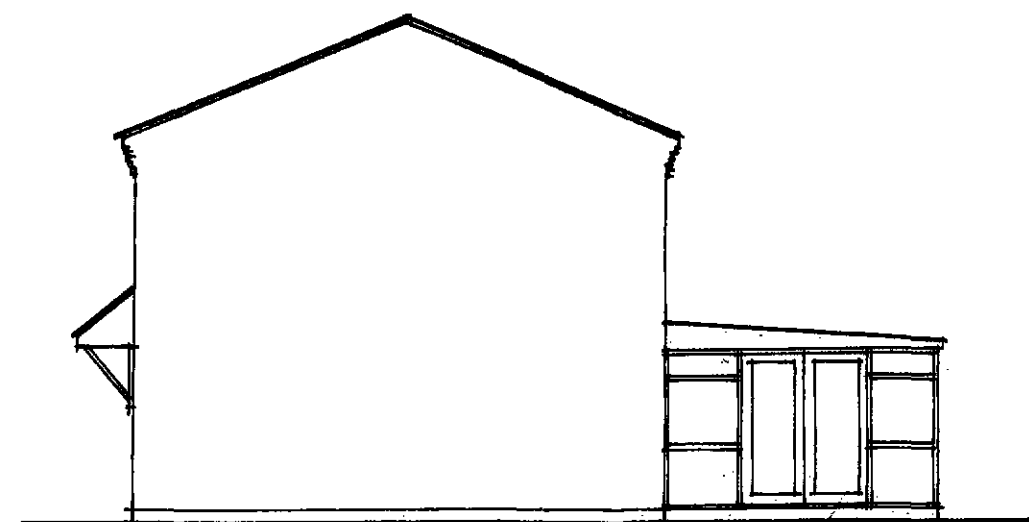


SIDE




REAR

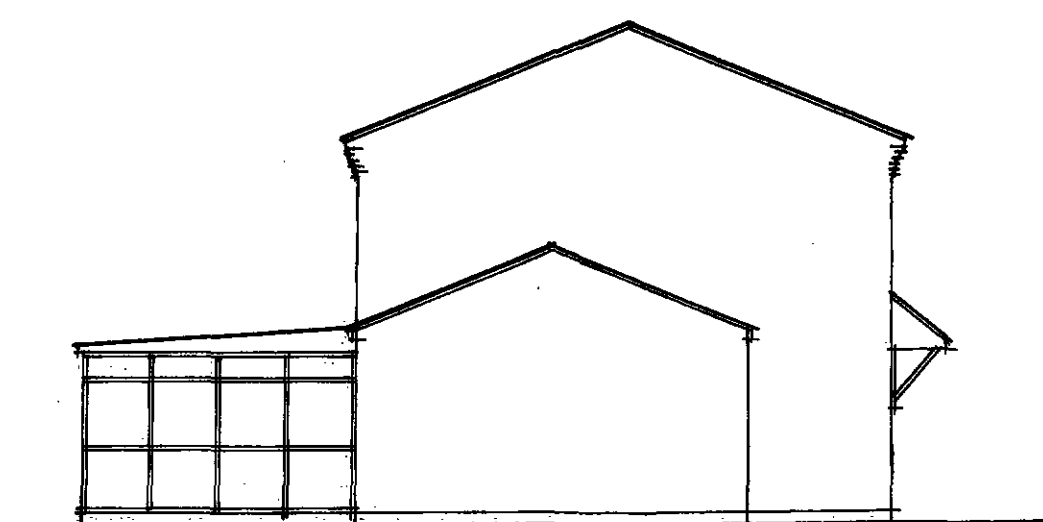

SIDE

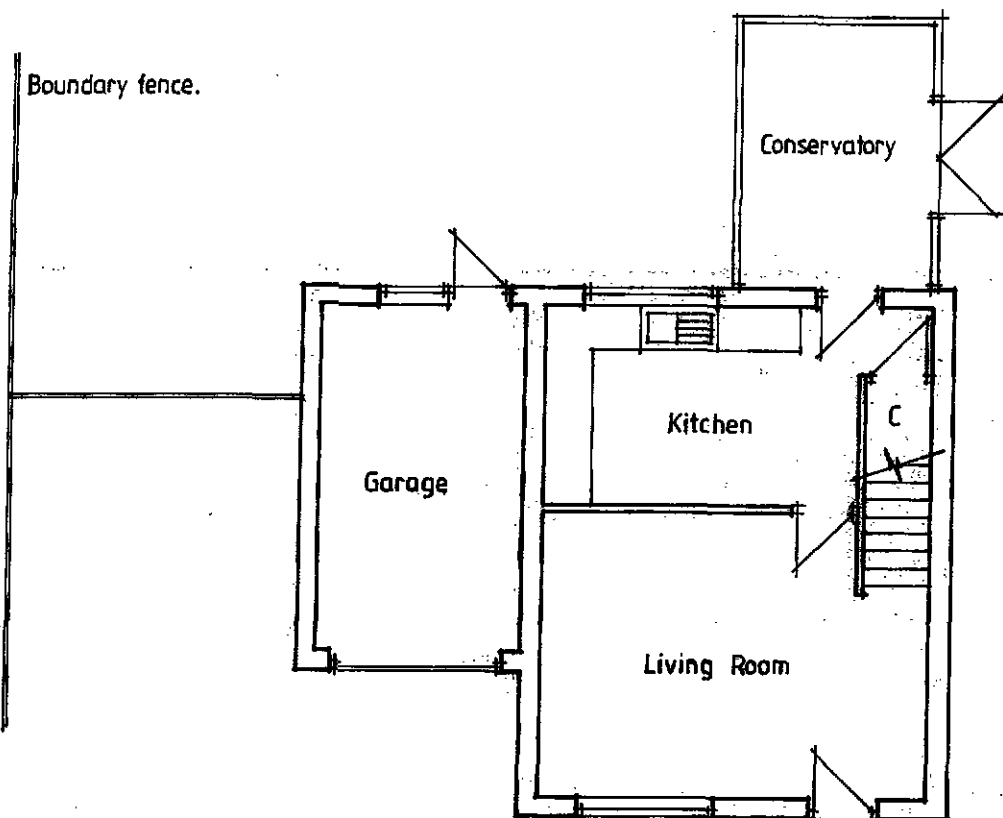

GROUND FLOOR

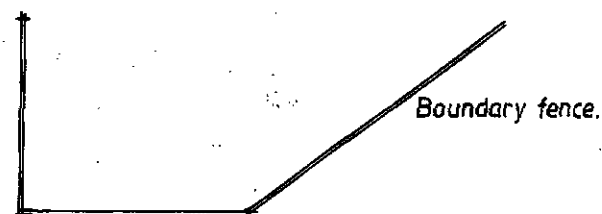

**DETERMINED
PLAN**

**SHDC
Planning & Development**
23 JAN 2009
Ref: 0057/09

SOVEREIGN HOMES Futney Hall, 69 Holbeach Road Spalding, Lincolnshire, PE12 6ER Tel : 01775 716716 Fax : 01775 716715 Website: www.sovereignhomes.co.uk	
SITE REF:	
PROPOSED EXTENSION 20 CHILTERN DRIVE - SPALDING	
DRAWN BY: EXISTING PLANS & ELEVATIONS	
DRAWN:	SCALE: 1:100
DATE: Jan. 2009	DRG NO: 0A/001