Cradle Bank.

Proposed vehicular access.

Ground level foliage

Security fence set 5m from back edge of footpath

Chain link security fence with frontal top (inwards) and rear wire.
Ht. adj. Cradle Bank is 2-3m approx
Ht. varies along northern boundary due to fluctuation in ground level

This area of site was formerly used for motor vehicle storage.
See H16/0986/95.

orig hedge

River bank


Chain link

Orig hedge

orig 18in clear boarded fence

orig natural gas distribution installation currently being used for motor vehicle repair

River Bank.

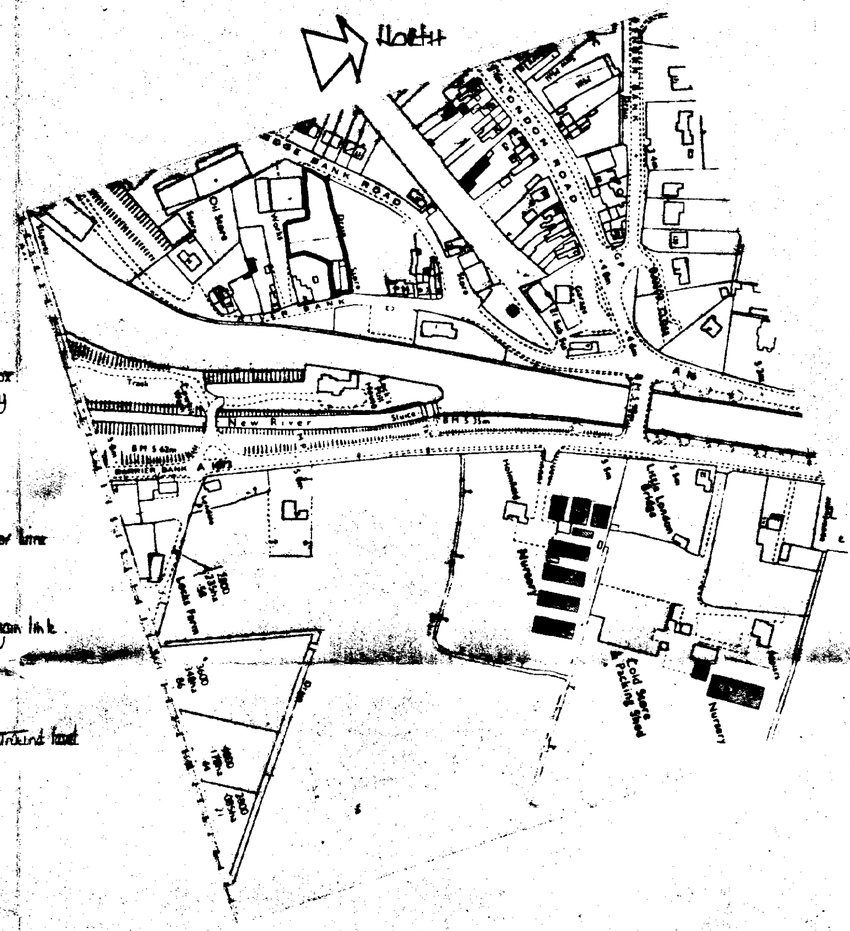

SOUTH HOLLAND DC
HOUSING & PLANNING
05 MAR 1997
Ref. 0057/97

DETERMINED PLAN

AMENDED PLAN
Ref. A1

B	March 97	Access amended.
A	Jan 97	Boundary Fencing amended.
	Date	Revisions

© copyright

East Midlands Design Associates

"Willow Lodge",
Horseshoe Road,
Spalding,
Lincs. PE11 3JA
Tel: Spalding (0775) 767968

Client
MISS A BATES

Job Title
CONTINUATION OF UNAUTHORISED USE (MOTOR VEHICLE REPAIR - MECHANICAL)
AT RIVER BANK
SPALDING.

Drawing Title
BLOCK & LOCATION PLANS.

Scale 1:200 & 1:2500

Date Sept 96 | Drawn by AL

Drg. No. 95/58/02 | Rev B