




south

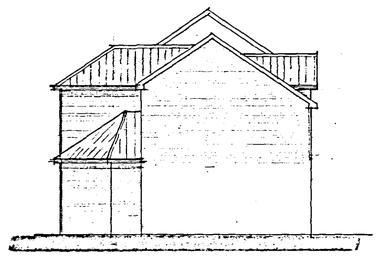


west

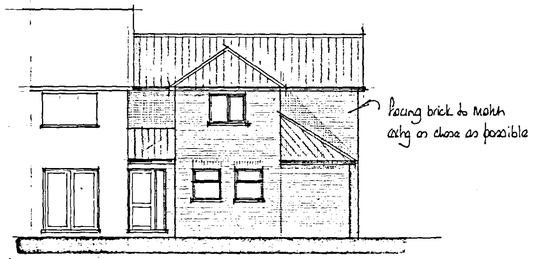


north

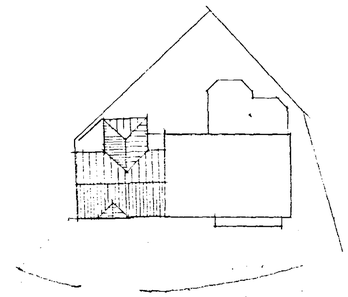

block plan

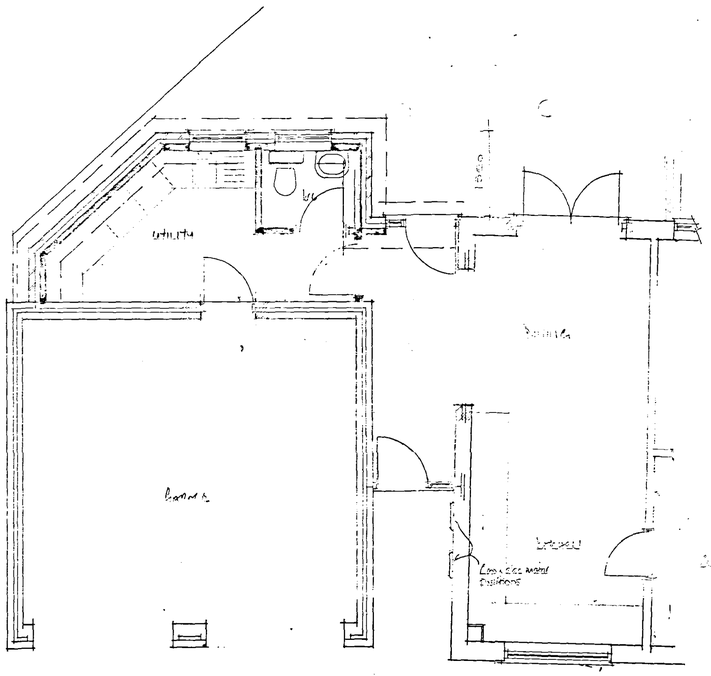

ground floor

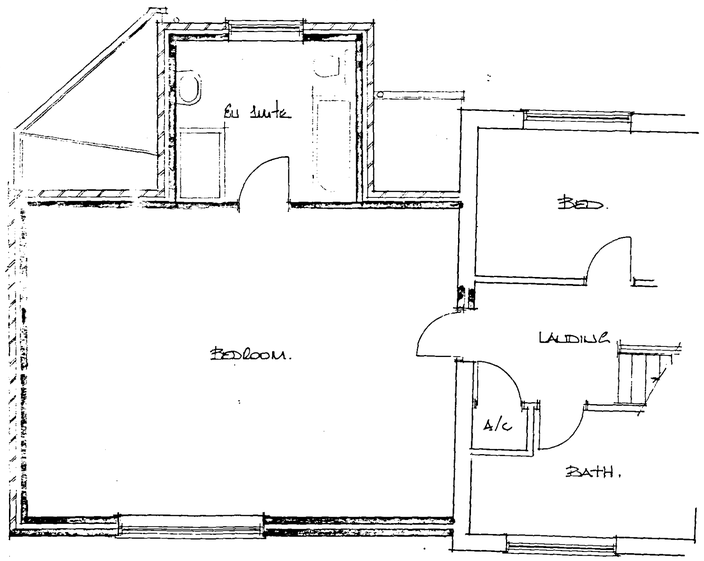

first floor

A. 5-02-08 Balcony to front removed to convert to flat roof.

EAST MIDLANDS DESIGN ASSOC.

Architectural Consultants

Willow Lodge
Horseshoe Road
Spalding
Lincs
PE11 3JA

Tel/fax :- 01775 767968
E-mail :- willowlodge@zoom.co.uk
Mobile phone :- 07710 815044

PLANNING DRAWING
SIZE A1

SHDC
Planning & Development
- 7 FEB 2008
Ref: 0058/08

Client
Mrs S Dunmore

Project
First Floor Extension over Garage, Utility & En Suite Extension to 2 Amsterdam Gardens Spalding. Lincs.

Drawing
Plans & Elevations as Proposed

Scale 1:50. 1:100 & 1:250

Date Jan 08 Drawn

Dwg No: 07124/01 Rev. A.