




south

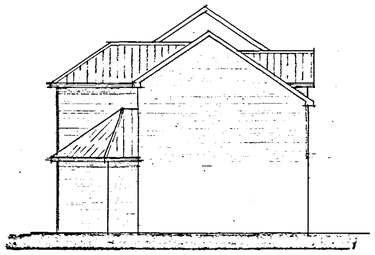


west

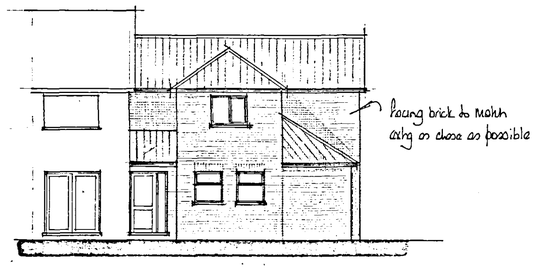


north

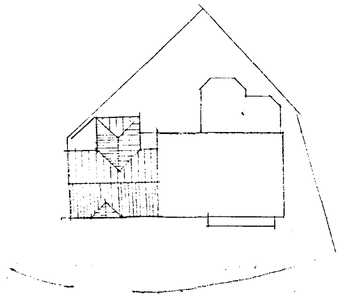

block plan

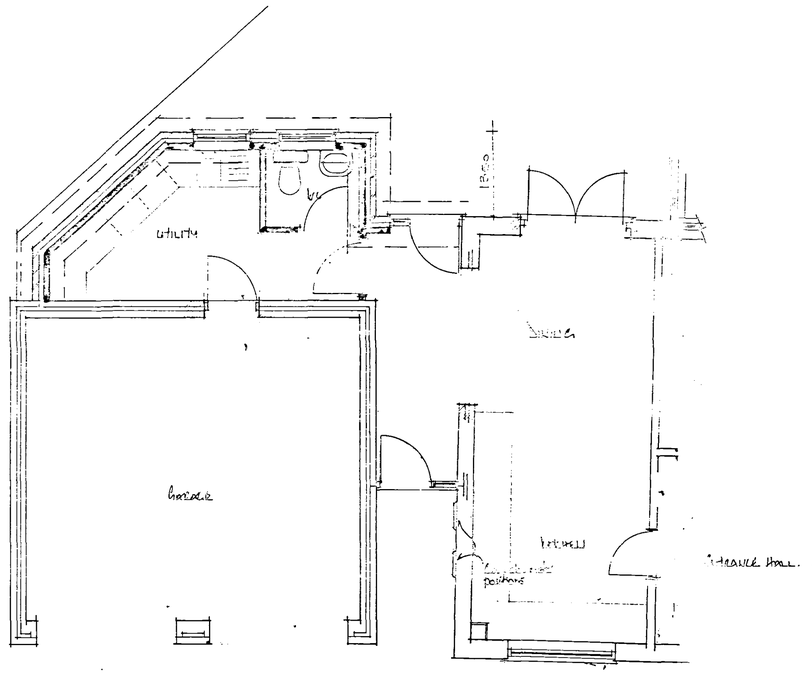

ground floor

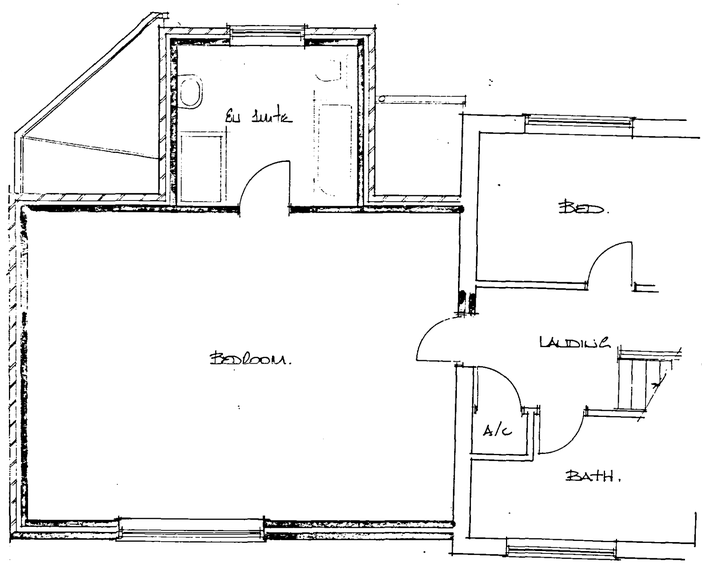

first floor

A. 5-02-08 Projecting bay feature amended to conservatory door.

SUPERSEDED
PLANNING PLAN
A1

SHDC
Planning & Development
- 7 FEB 2008
Ref: 0038/08

EAST MIDLANDS DESIGN ASSOC.
Architectural Consultants
Willow Lodge
Horseshoe Road
Spalding
Lincs
PE11 3JA
Tel/fax :- 01775 767968
E-mail :- willowlodge@zoom.co.uk
Mobile phone :-07710 815044

Client
MRS S DONNOLE

Project
FIRST FLOOR EXTENSION OVER EXISTING UTILITY & EN SUITE EXTENSION AT 2 AMSTERDAM RESIDENTS WALDING. LINCS.

Drawing
PLANS & ELEVATIONS AS PROPOSED

Scale 1:50. 1:100 & 1:250
Date Jan 08 Drawn AL
Dwg. No: 07/24/01 Rev. A.