
SHDC
Planning & Development
2 3 JAN 2009
Ref: 0058/09



? Crown Copyright 2008. All rights reserved. Licence number 100020449

Site Location Plan

Scale 1:1250

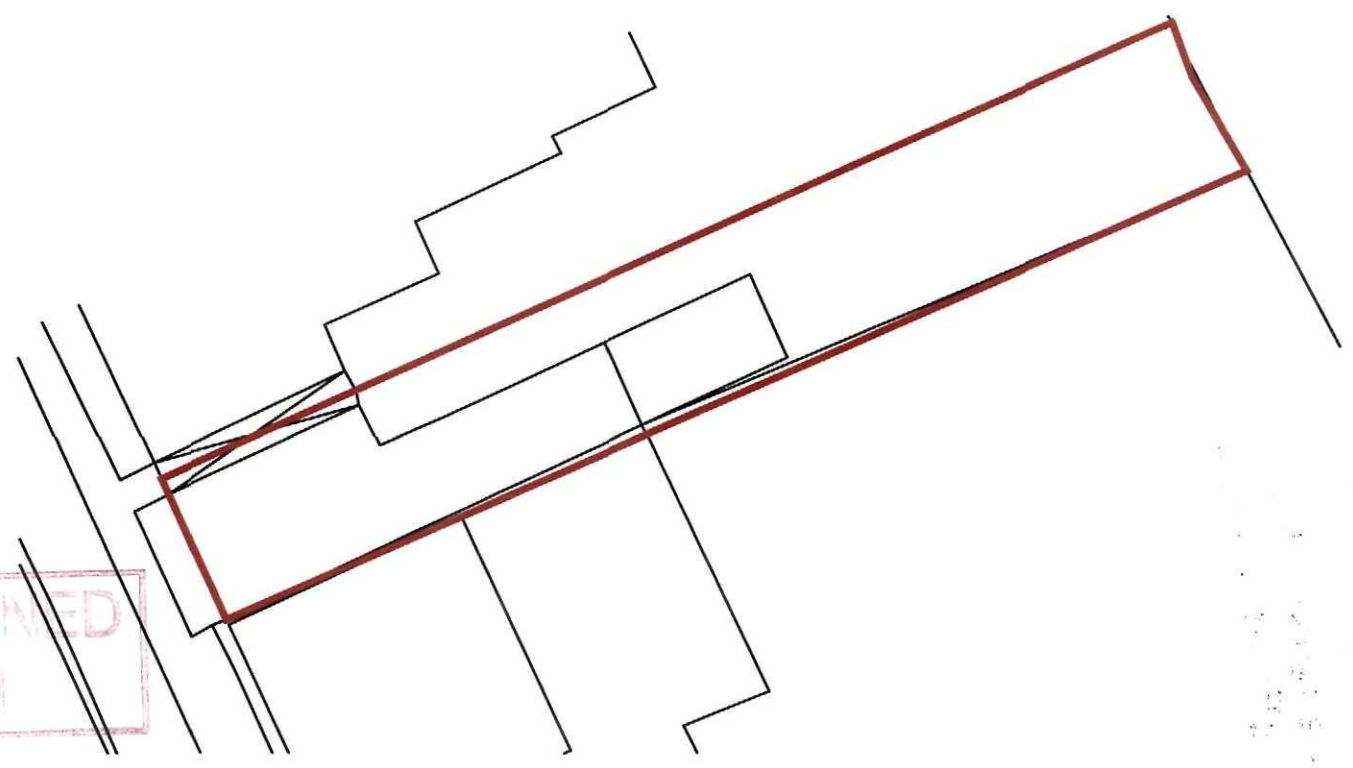

DETERMINED PLAN

Site Block Plan

Scale 1:250

remway Design Ltd
2nd Floor - 5B Sheepmarket
Spalding
PE11 1BH
Tel: 01775 768 921
e-mail: enquiries@remwaydesign.co.uk

Site :
Proposed Single Storey Family Room Extension to Rear to:
57 Hawthorne Bank
Spalding
PE11 1JJ

Client :
Mr C Bosworth
Willow Villa
Green LAne
Spalding
PE11 2YB

Date : *****
Scale : as noted

Drawing No:
A3-1611-04