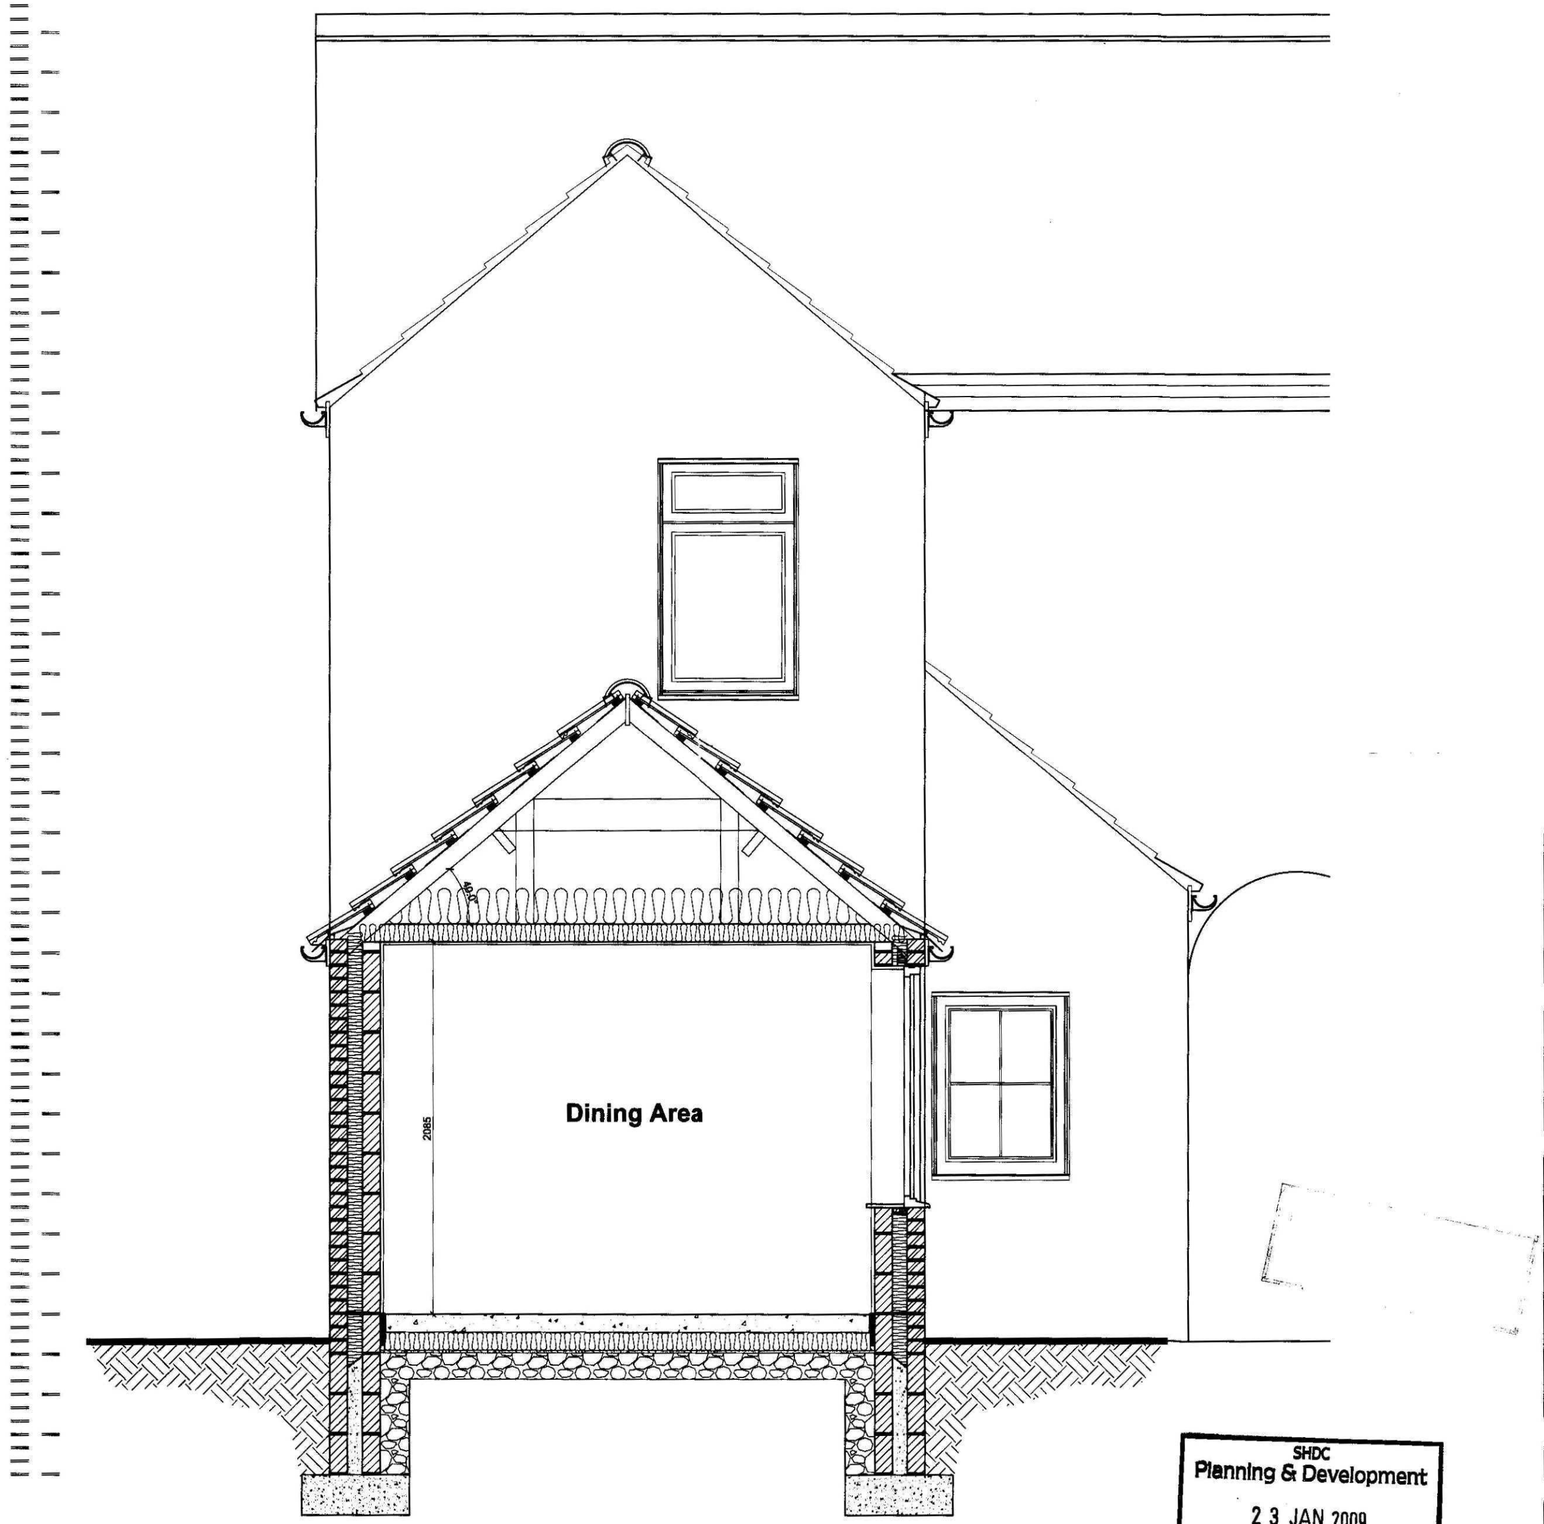


Section A-A
Scale 1:25

SHDC
Planning & Development
23 JAN 2009
Ref: 0058/09

Client :

Mr C Bosworth
Willow Villa
Green LAne
Spalding
PE11 2YB

Site :

Proposed Single Storey Fam
Room Extension to Rear to:
57 Hawthorne Bank
Spalding
PE11 1JJ

remway
Design Ltd
2 Red Lion Street
Spalding
PE11 1SX
Tel / Fax: 01775 768 921
Mobile : 07815 112 058
e-mail: jason@remwaydesign.co.uk

Date : Apr 08 | Scale : As Noted

Drawing No:
A2-1532-03