
Site location plan

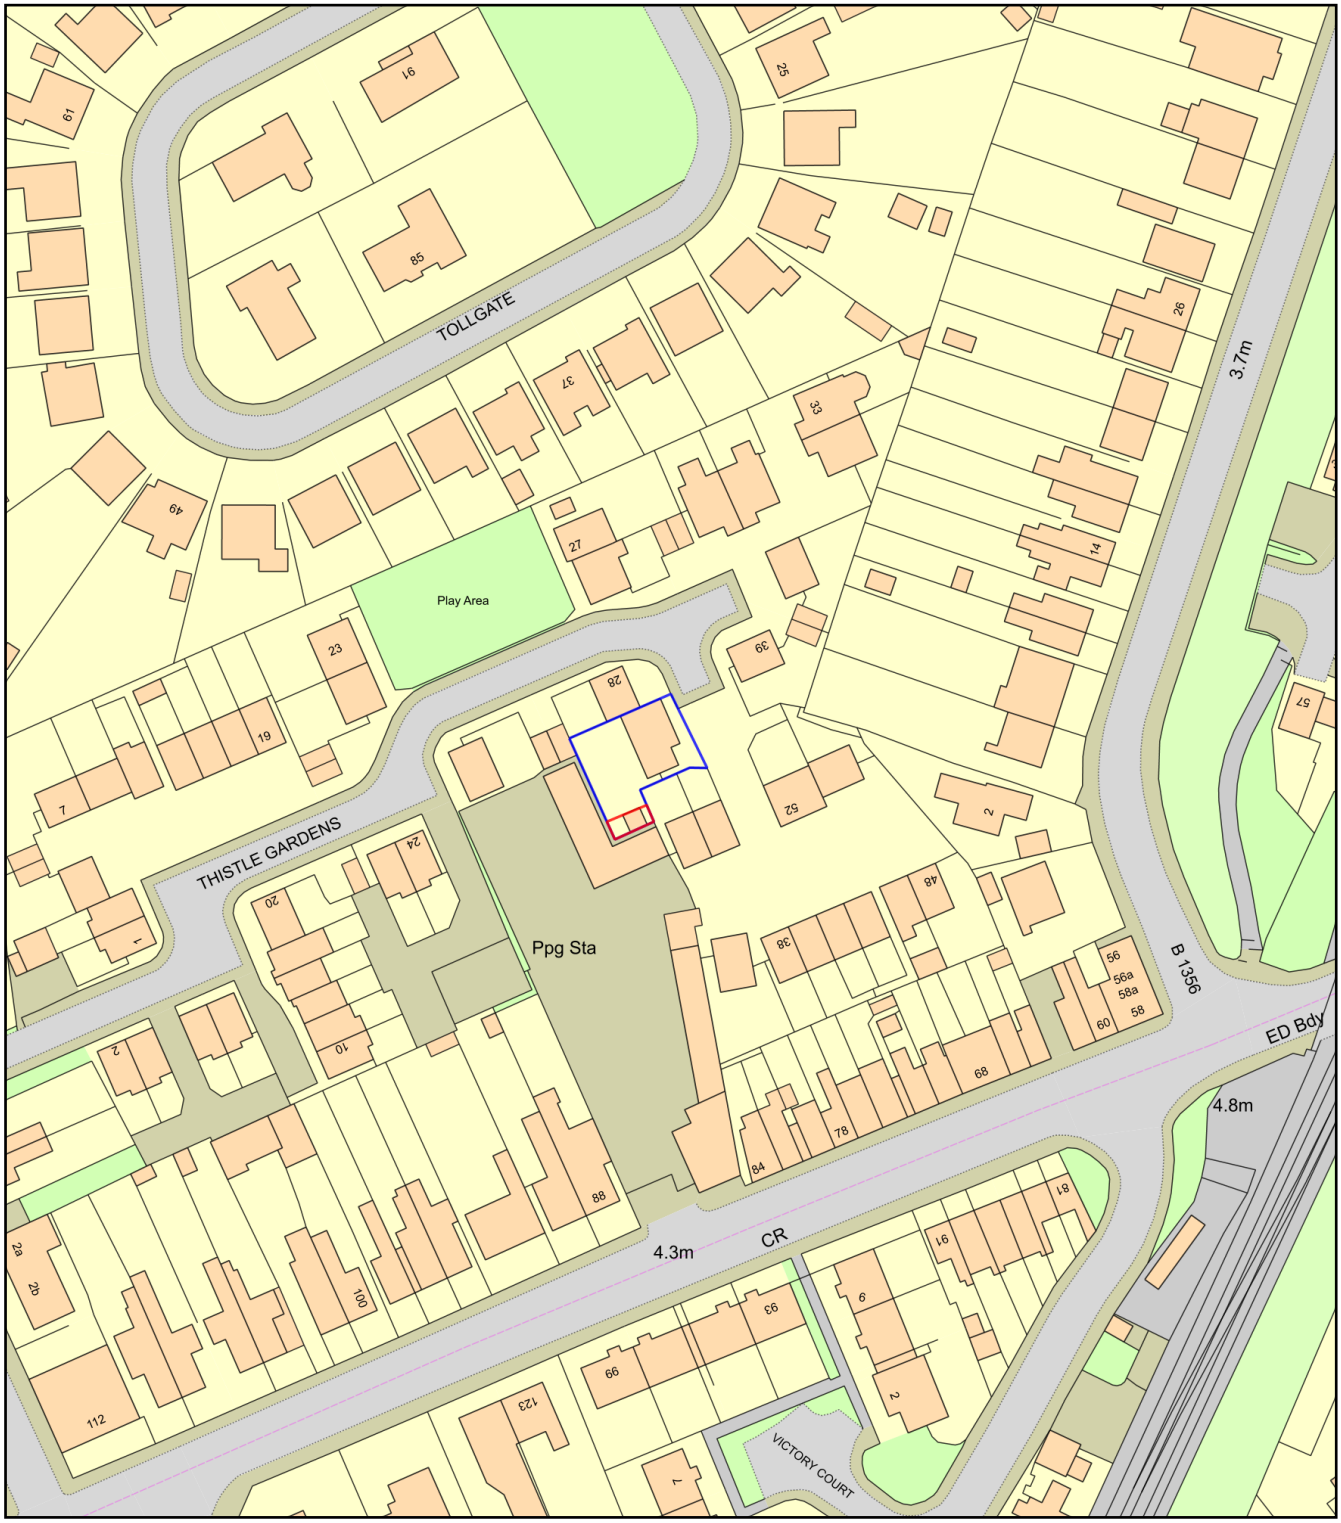

0 50
Metres

N

ReQuestaPlan

Plan Produced for: Gemma Hammond

Date Produced: 21 Jan 2024

Plan Reference Number: TQRQM24021140618325

Scale: 1:1250 @ A4

© Crown copyright and database rights 2023 OS 100042766