
SCHEME PROPOSALS 4

RAINWATER GOODS/FASCIA BOARDS
BLACK UPVC GUTTERS AND DOWNPIPES GREY ROCKCLAD FASCIA BOARDS.

DORMER WINDOWS
IMITATION WINDOWS – LEADED TOPS AND DORMER CHEEKS DARK GREEN ALUMINUM FRAMES, BLACK OPAQUE GLASS.

ROOF COVERING
SANDTOFT BRITLOCK INTERLOCKING RECYCLED SLATE – COLOUR SLATE GREY.

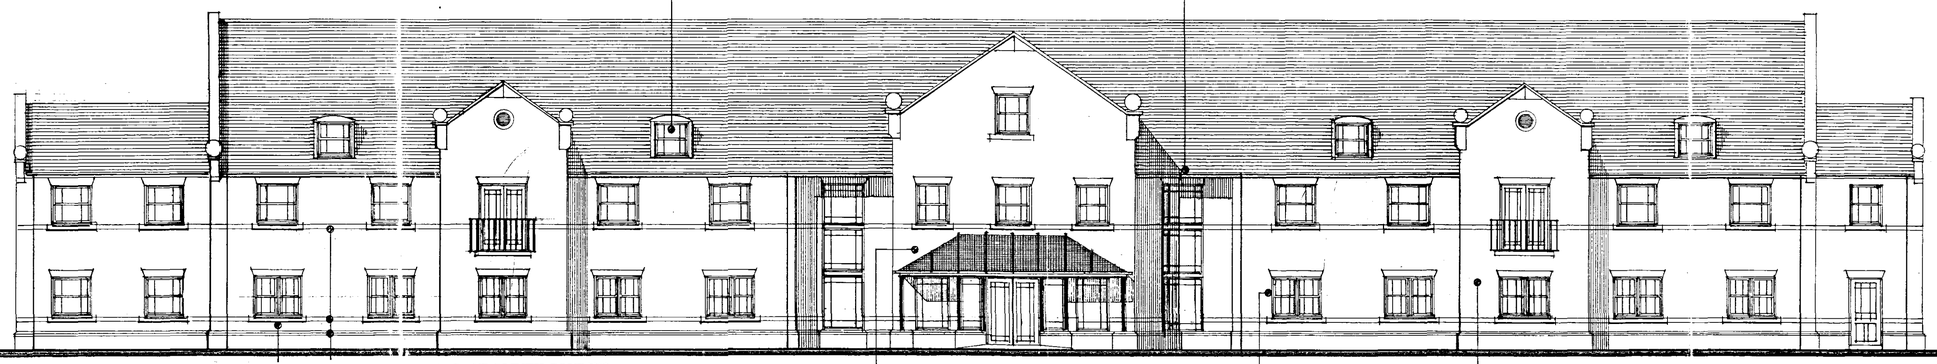

WINDOW CILLS, OPENING HEADS. STRING AND PLINTH COURSES.
ARTIFICIAL CAST STONE – COLOUR PORTLAND.

ENTRANCE LOBBY
GLAZED ROOF WITH LEADED GLAZING BARS. POWDER COATED PLYESTER ALUMINUM SCREENS AND DOORS – COLOUR DARK GREEN ALUMINIUM ENTRANCE SCREENS AND DOORS.


MAIN BRICK
BUFF COLOURED BRICK. TYPE AND MANUFACTURER TO BE CONFIRMED.

WINDOWS AND DOORS
POWDER COATED POLYESTER ALUMINIUM WINDOWS – COLOUR DARK GREEN GREY ANTI-SUN GLAZING.

SOUTH·WEST


PARAPET COPINGS, SPHERES, APEX STONES, CORBELS.
ARTIFICIAL CAST STONE – COLOUR PORTLAND.

ROOF WINDOWS
BLACK ALUMINIUM – GREY ANTI-SUN GLAZING.

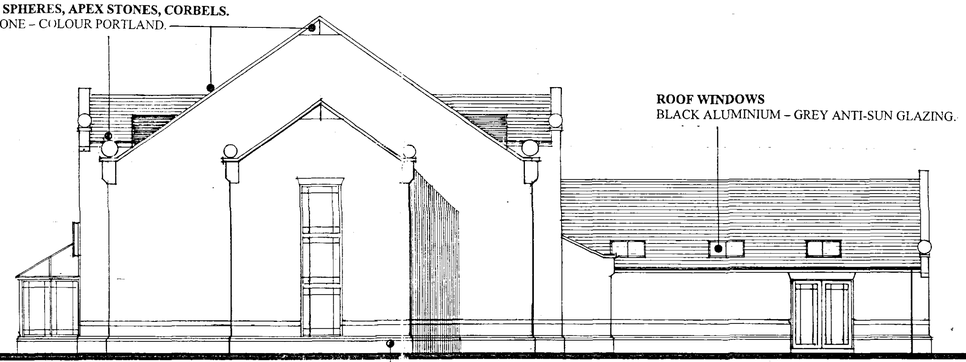

PLINTH BRICKWORK
SMOOTH RED. TYPE AND MANUFACTURER TO BE CONFIRMED.

SOUTH EAST

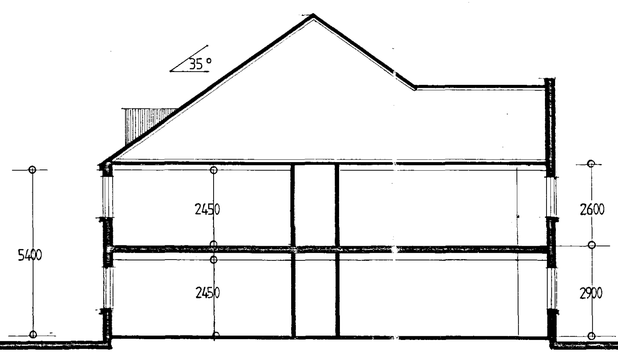

CROSS SECTION MAIN BUILDING

0059/06

DETERMINED PLAN

Revision	Date	Comments
Revisions		

CLIENT: CASTLE BUILDING LTD
ADDRESS 3.5 ACRE DEVELOPMENT SITE
ADDRESS A16/A151 JUNCTION
ADDRESS SPALDING

CB DESIGN GROUP
ARCHITECTURAL & PLANNING SERVICES
NFU Buildings
Cornelgate
Spalding
Lincolnshire
PE12 6EL
Tel: 01775 722241
Fax: 01775 789985

SCALE	Date	Drawn By
1:100	07/07/05	N.F.
Drawing No. 1060/05/09	Revision Nos.	