
SCHEME PROPOSALS 3

ROOF COVERING
SANDTOFT BRITLOCK INTERLOCKING RECYCLED SLATE – COLOUR SLATE GREY.

RAINWATER GOODS/FASCIA BOARDS
BLACK UPVC GUTTERS AND DOWNPIPES GREY ROCKCLAD FASCIA BOARDS.

DORMER WINDOWS
IMITATION WINDOWS – LEADED TOPS AND DORMER CHEEKS DARK GREEN ALUMINUM FRAMES, BLACK OPAQUE GLASS.

BULLSEYE SURROUNDS
PORTLAND STONE WITH RENDERED CIRCULAR PANEL.

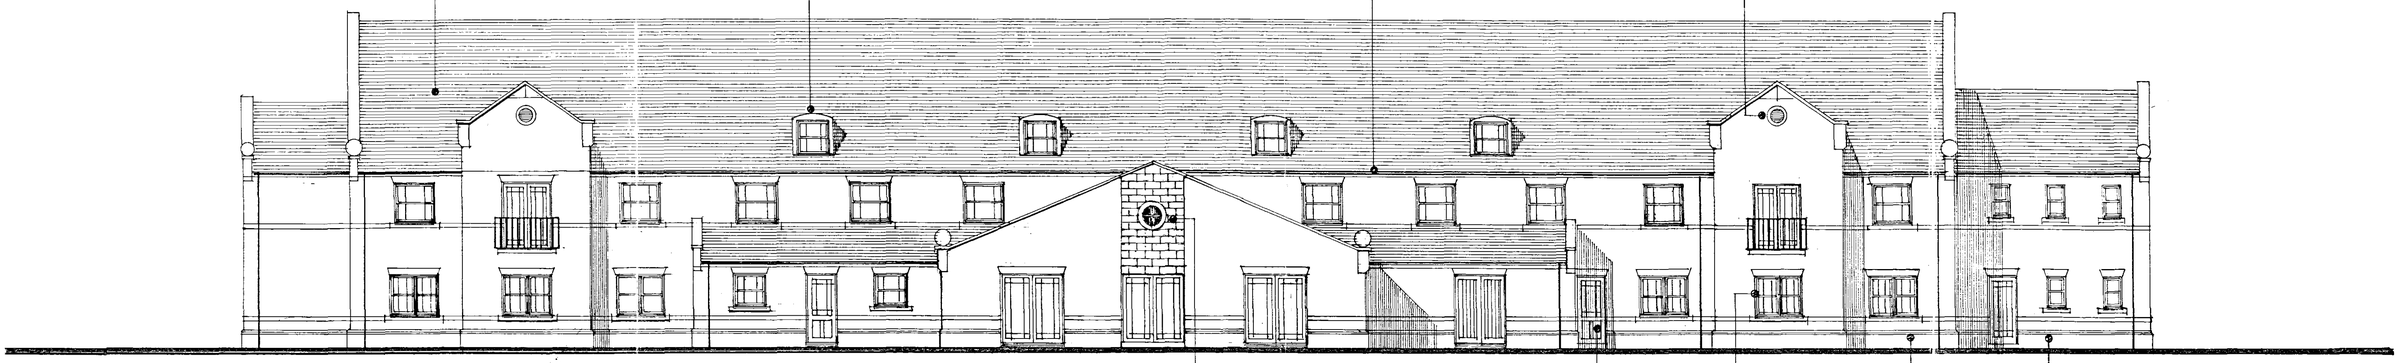

NORTH · EAST


CIRCULAR WINDOW
PORTLAND STONE SURROUND: DIRECT GLAZED. WINDOW SET IN COURSED STONE PANEL.

PLINTH BRICKWORK
SMOOTH RED. TYPE AND MANUFACTURER TO BE CONFIRMED.

WINDOWS AND DOORS
POWDER COATED POLYESTER ALUMINIUM WINDOWS – COLOUR DARK GREEN GREY ANTI-SUN GLAZING.

PARAPET COPINGS, SPHERES, APEX STONES, CORBELS.
ARTIFICIAL CAST STONE – COLOUR PORTLAND.


ROOF WINDOWS
BLACK ALUMINIUM – GREY ANTI-SUN GLAZING.

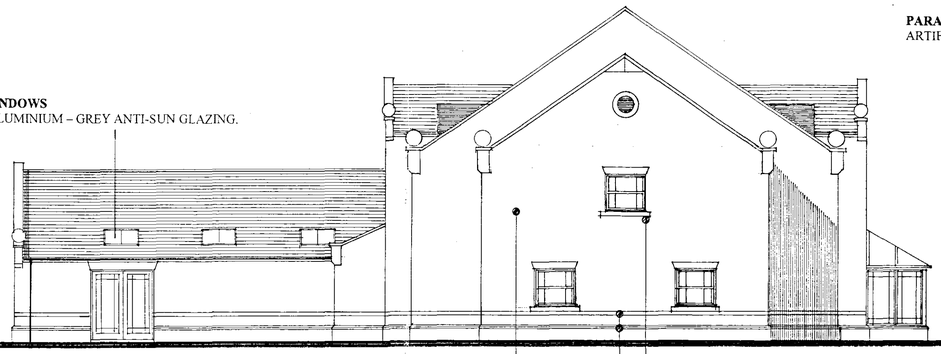

NORTH · WEST

WINDOW CILLS, OPENING HEADS. STRING AND PLINTH COURSES.
ARTIFICIAL CAST STONE – COLOUR PORTLAND.

MAIN BRICK
BUFF COLOURED BRICK. TYPE AND MANUFACTURER TO BE CONFIRMED.

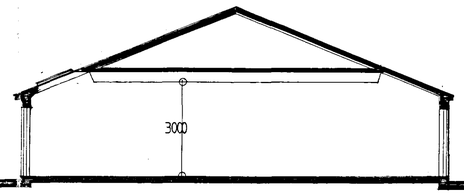

CROSS SECTION DINING ROOM

0059/06

Revision	Date	Comments
Revisions		

CLIENT : CASTLE BUILDING LTD
ADDRESS 3.5 ACRE DEVELOPMENT SITE
ADDRESS A16/A151 JUNCTION
ADDRESS SPALDING

CB DESIGN GROUP
ARCHITECTURAL & PLANNING SERVICES
NFU Buildings
Cornegate
Spalding
Lincolnshire
PE12 6ET
Tel: 01775 722241
Fax: 01775 769966

DETERMINED PLAN

SCALE	Date	Drawn By
1 : 100	07/07/05	N.F.
Drawing No	Revision Nos	
1060/05/08		