

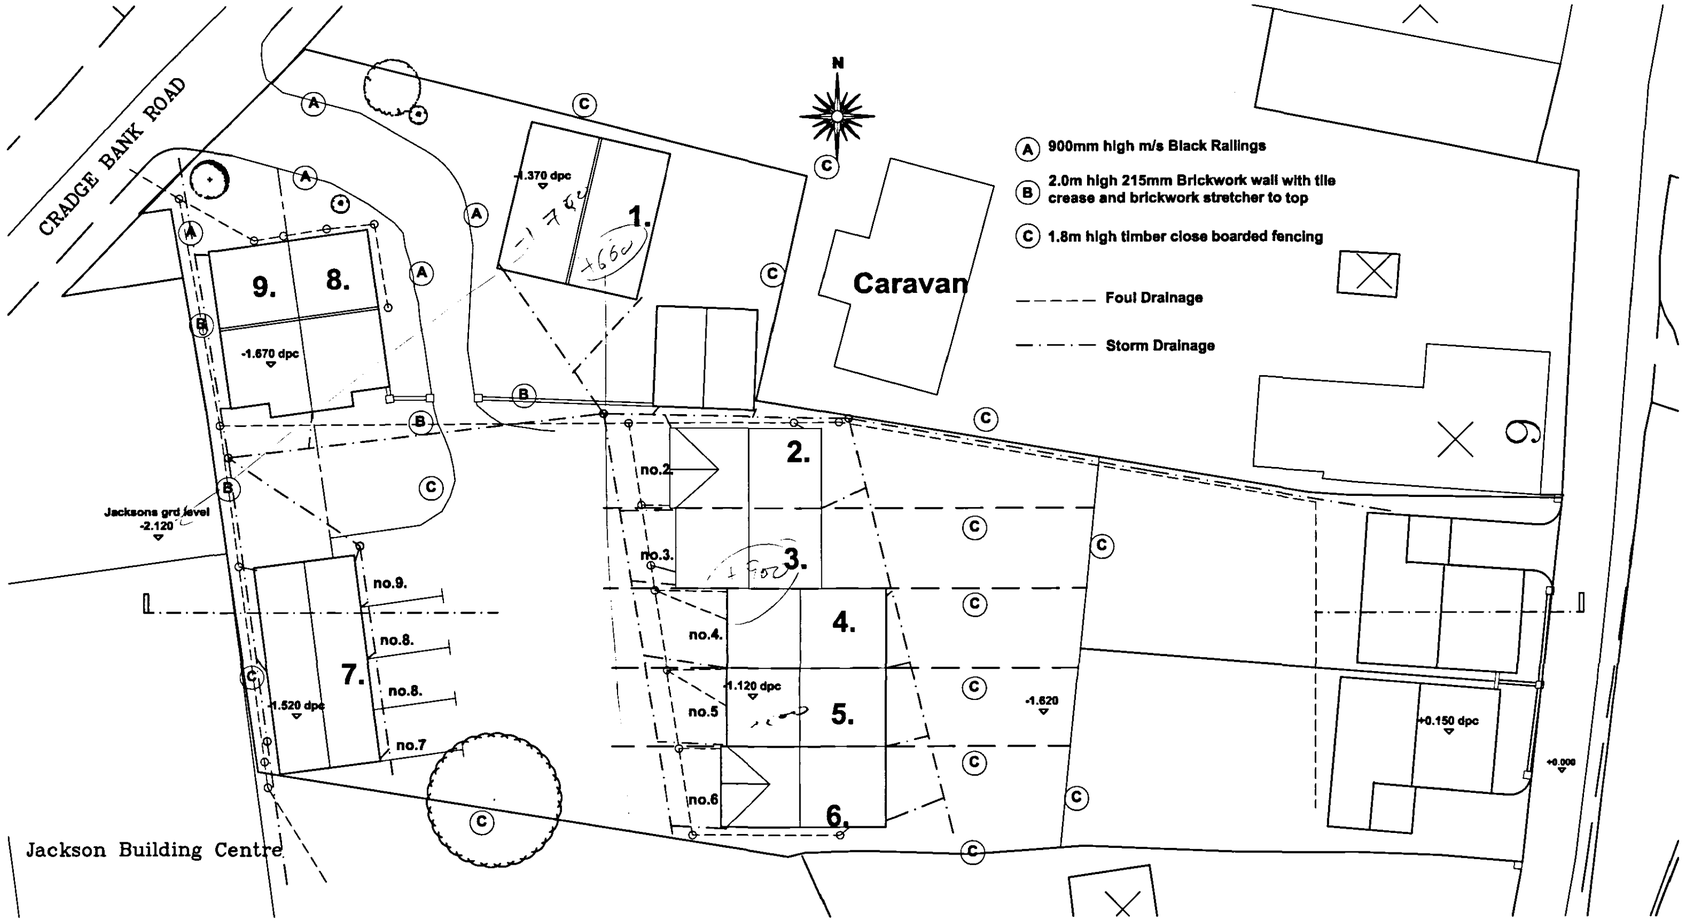


Proposed Site Block Plan
Scale 1:250

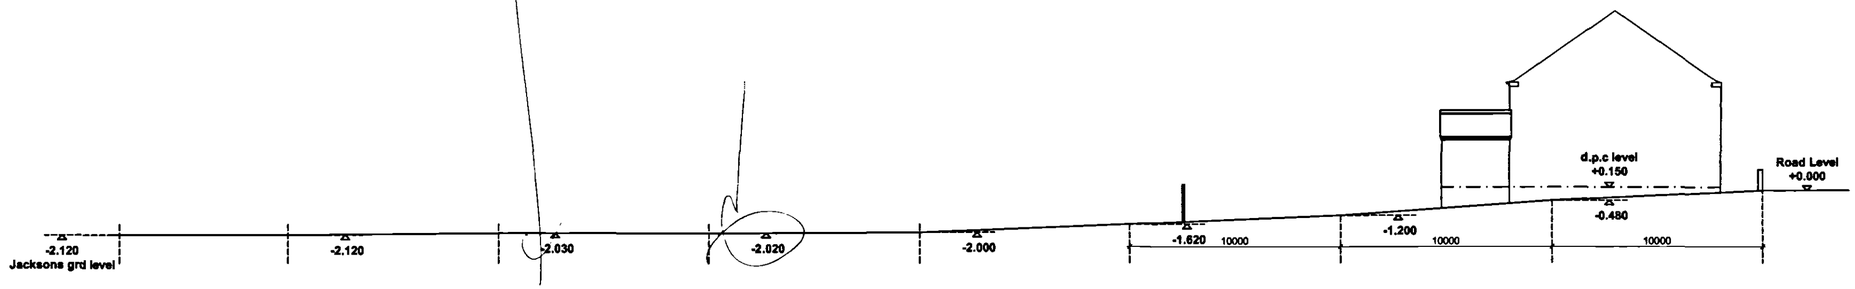

Existing Site Level Section
Scale 1:250

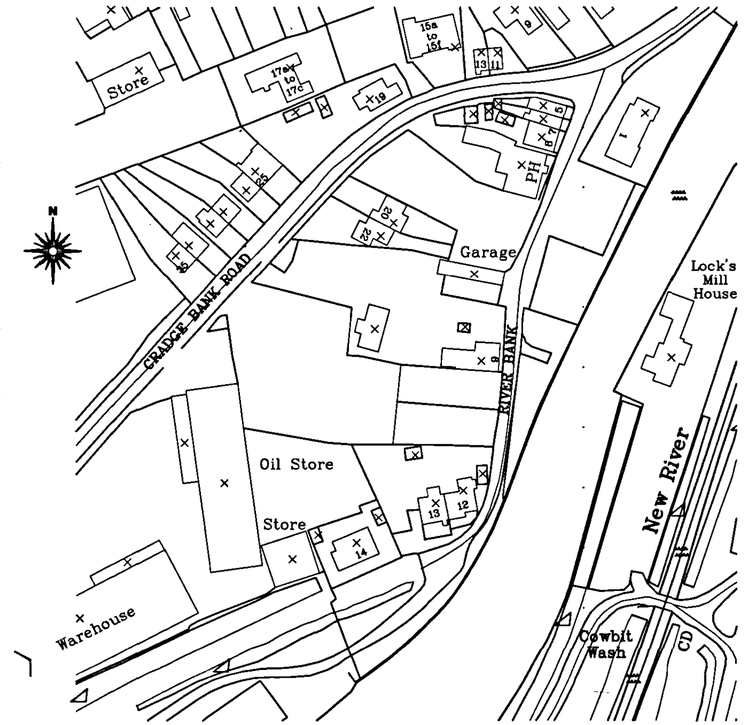

Proposed Location Plan
Scale 1:1250

SHDC Planning & Development 14 JAN 2008

rev "C" - 24.11.07 - Planning Conditions added

rev "B" - 09.08.07 - Site Levels added

rev "A" - 19.02.07 - Amended to suit Plannig Dept's comments

Client :
Brian Harding Construction
Water Cottage
16A Water Lane
Spalding
PE11 2TQ

Site :
Site Location & Block Plan

remway Design Ltd
2 Red Lion Street
Spalding
PE11 1SX
Tel / Fax: 01775 768 921
Mobile : 07815 112 058
e-mail: jason@remweydesign.co.uk

SHDC Planning & Development 14 JAN 2008 Ref: 0059/08

Date : march06 | Scale : As Noted

Drawing No:
1401-07 "C"

DETERMINED