


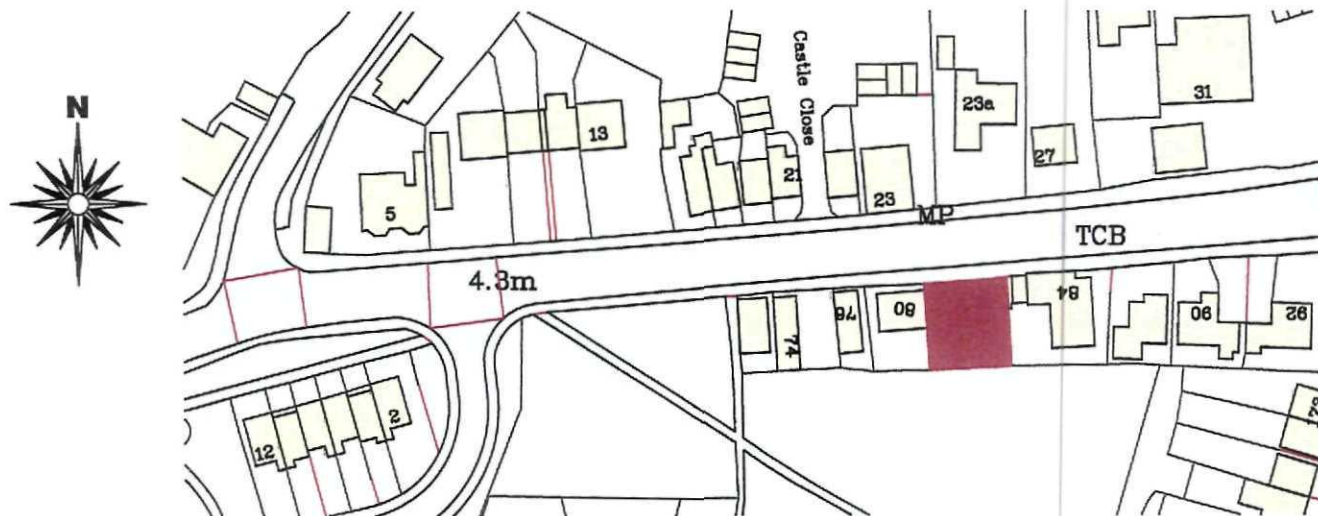

Site Location Plan

Scale 1:1250



2nd Floor - 5B Sheepmarket
Spalding
PE11 1BH
Tel: 01775 768 921
e-mail: enquiries@remwaydesign.co.uk

Site :

Conservatory at:
Martins Barber Shop
Holbeach Road
Spalding

Client :

JP Builders

Date : *****

Scale : as noted

Drawing No:

1867 - 01