


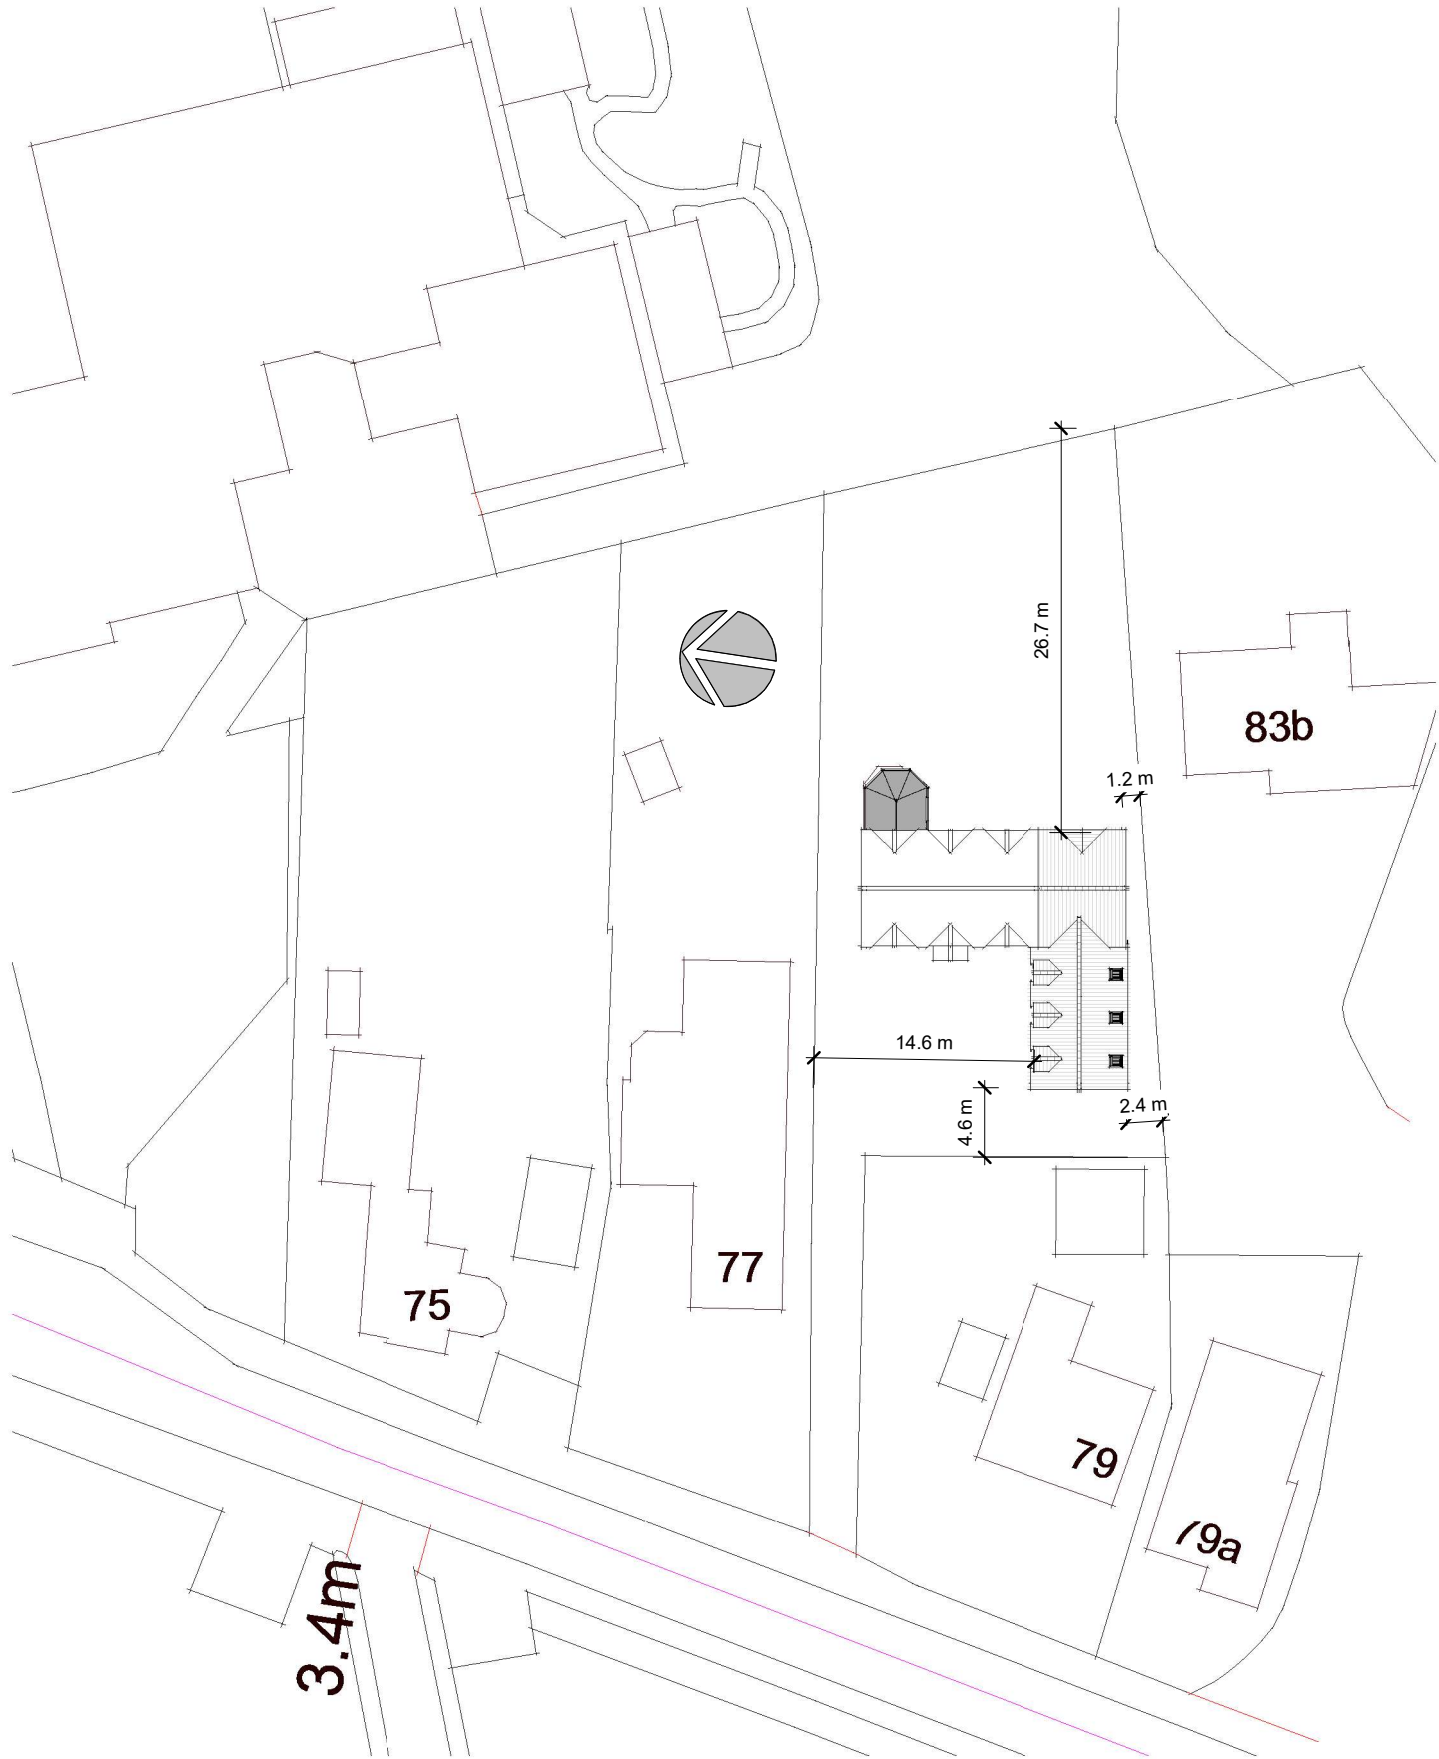

VISUAL SCALE 1:500 @ a3

Proposed Block Plan

Drg No 2768 / 04

