


VISUAL SCALE 1:100 @ a3



Elevation 03 - Rear
1 : 100

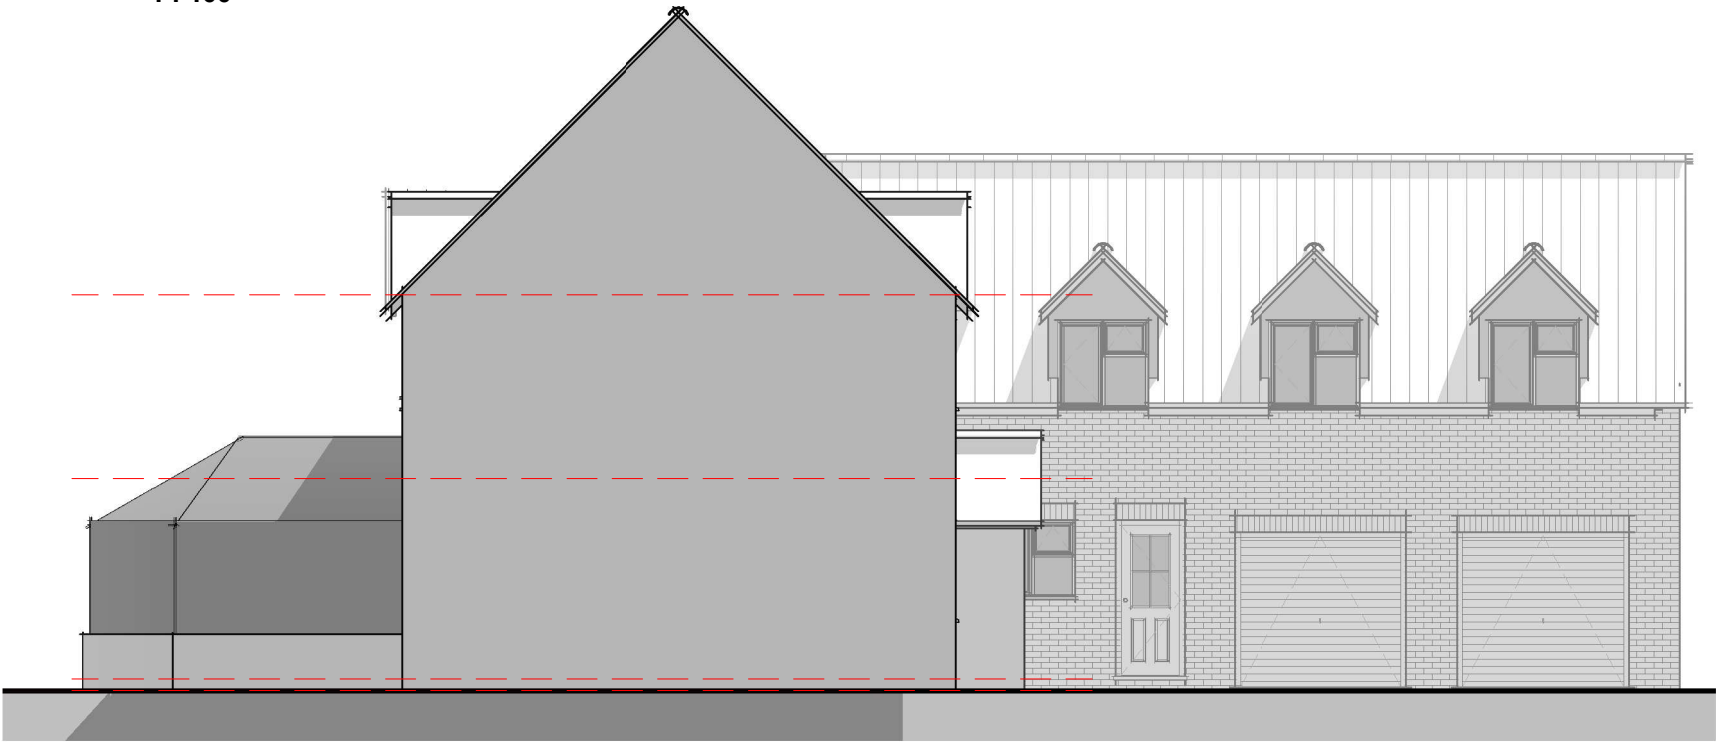

Elevation 04 - Left
1 : 100