



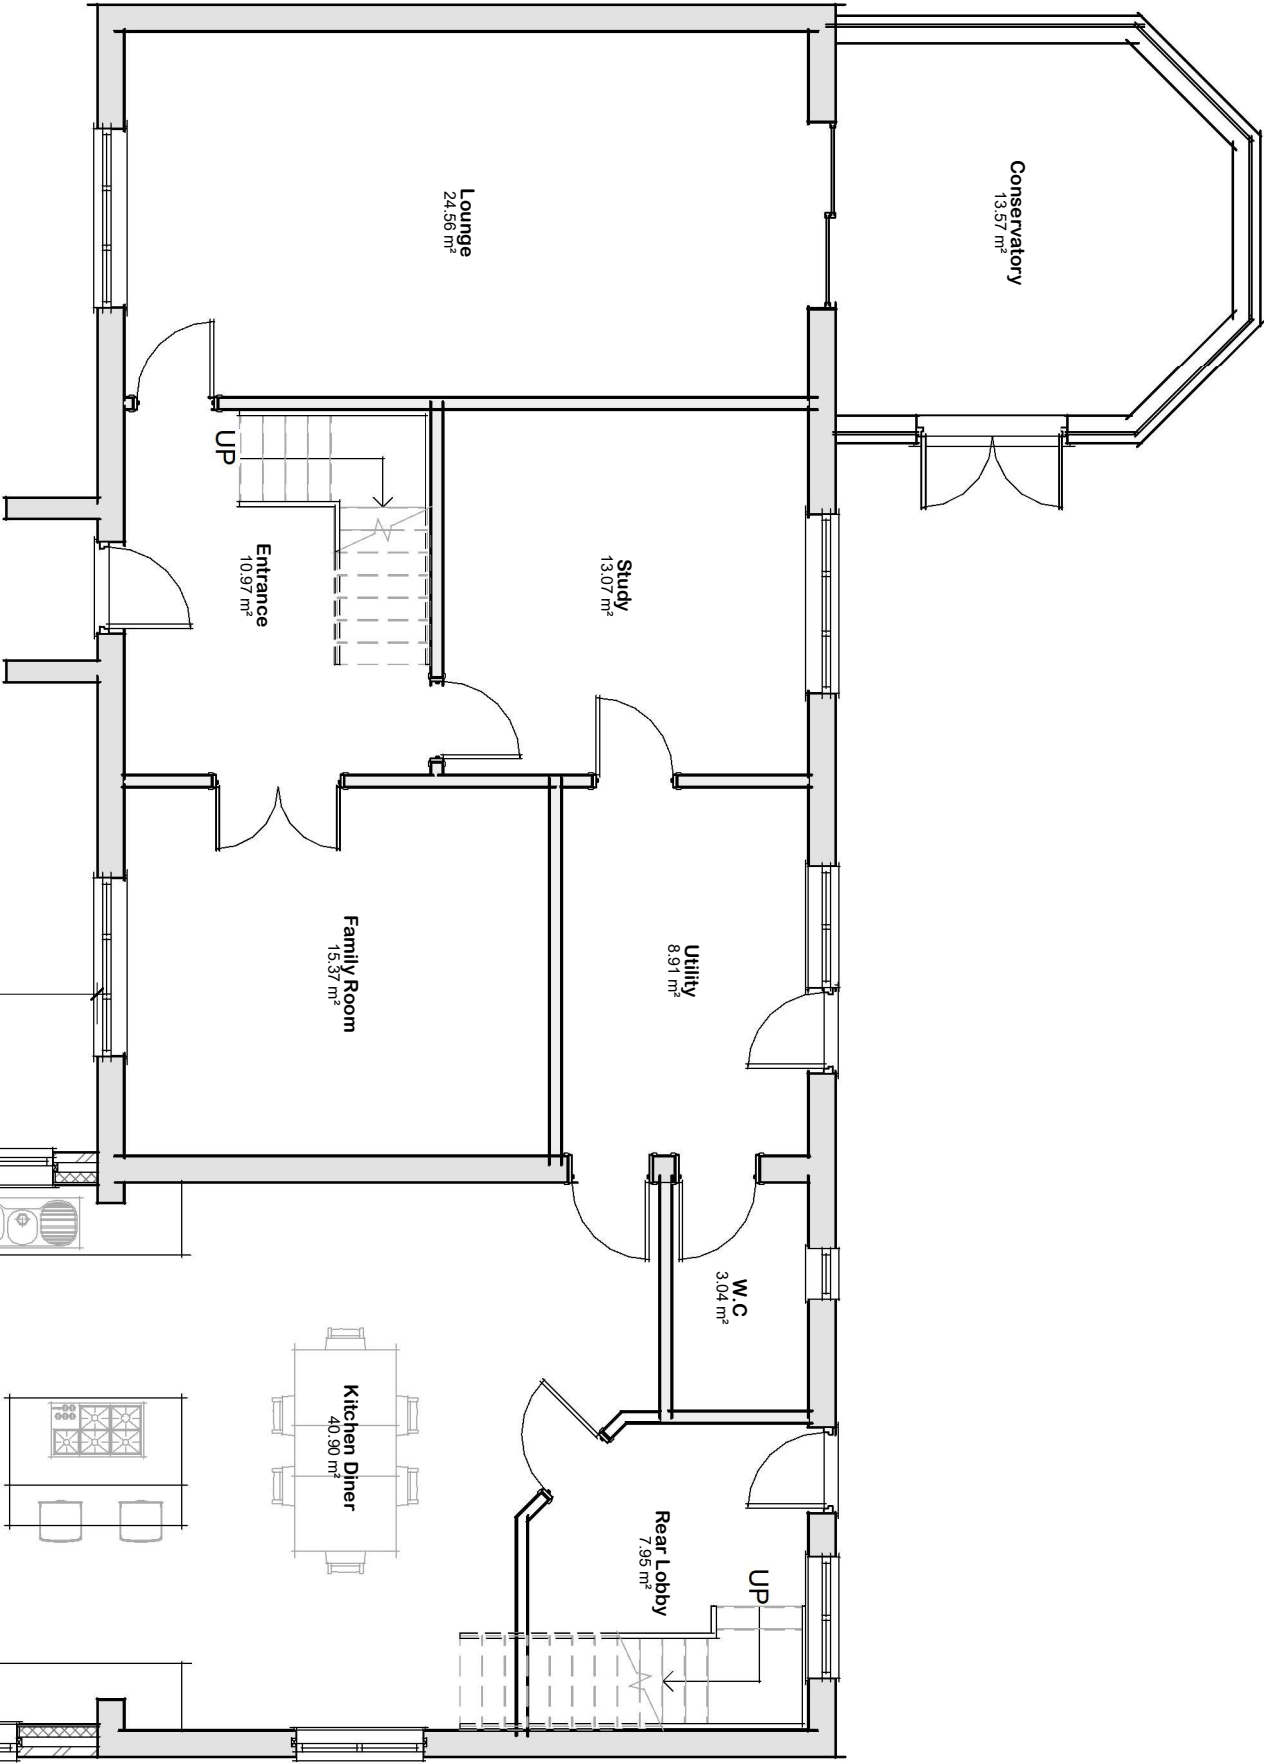

Schedule 08 -Ground Floor Rooms		
Name	Area	Perimeter
Conservatory	13.55 m²	14.1 m
Entrance	10.95 m²	13.3 m
Family Room	15.35 m²	15.7 m
Kitchen Diner	40.90 m²	28.6 m
Lounge	24.55 m²	20.8 m
Rear Lobby	7.95 m²	11.1 m
Study	13.05 m²	14.5 m
Utility	8.90 m²	12.2 m
W.C	3.05 m²	7.2 m
Grand total: 9	138.35 m²	137.5 m

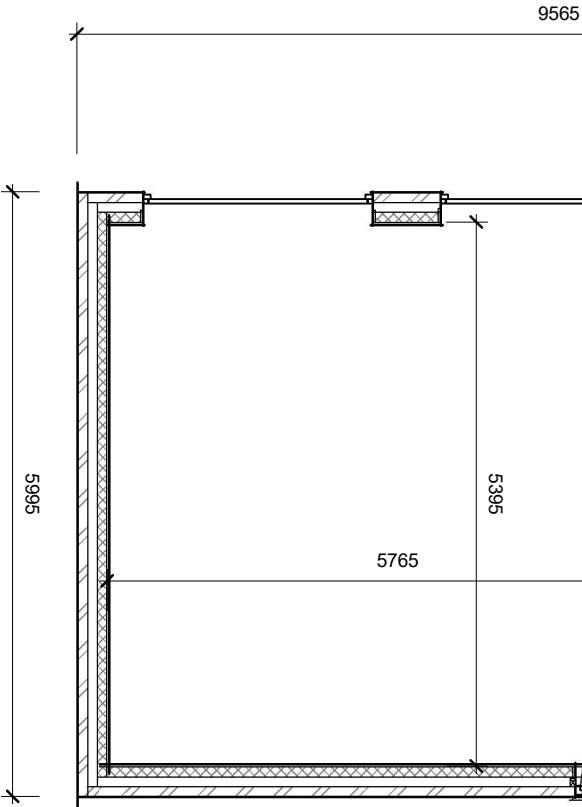

Plan 01 - Ground
1 : 75