



location
of building

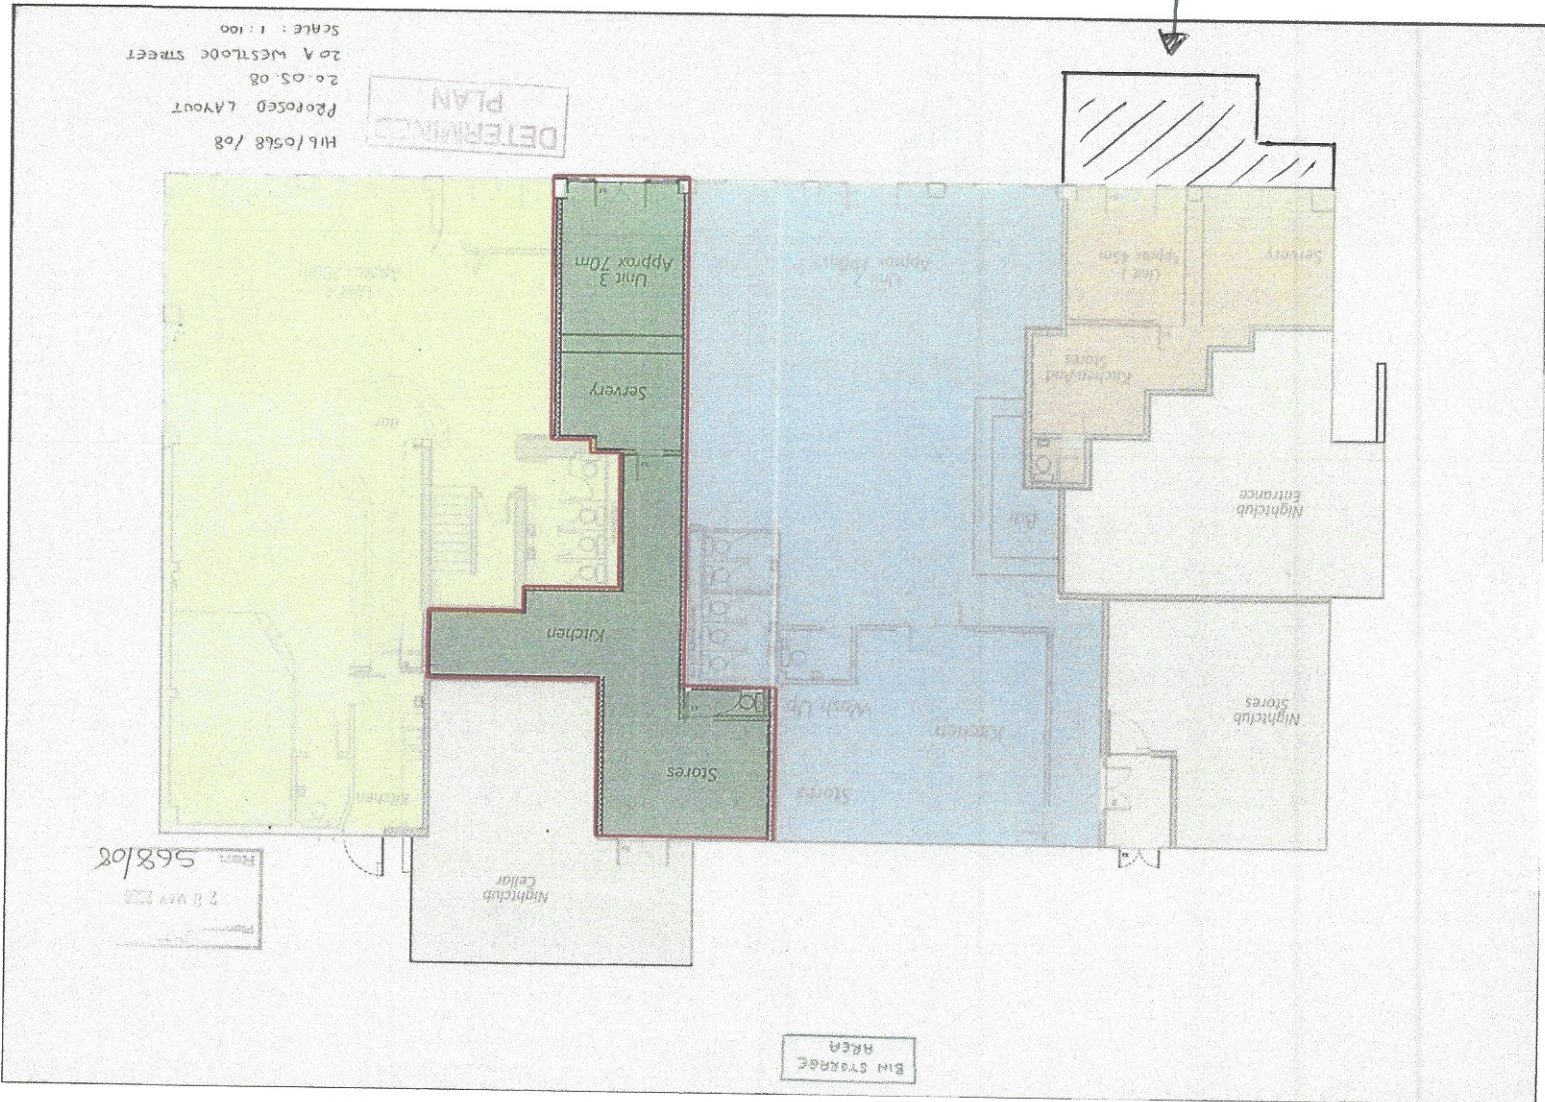

H16/0568/08
REVISION TO ELEVATION (SOUTH)
20-05-08
20A WESTLOPE STREET
SCALE: 1:100

DETERMINED
PLAN

Shop location
on Building

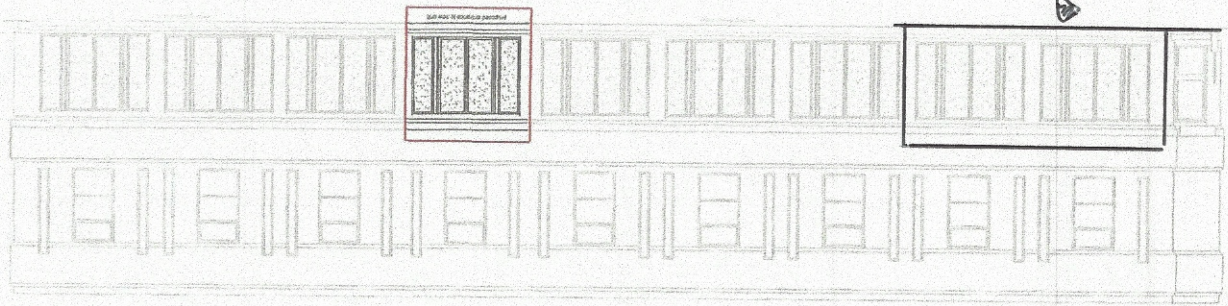

20 MAY 2008
568/08