


Copyright JKDS Ltd. Do not scale drawings, request dimensions if required.		
Rev.	Date	Details

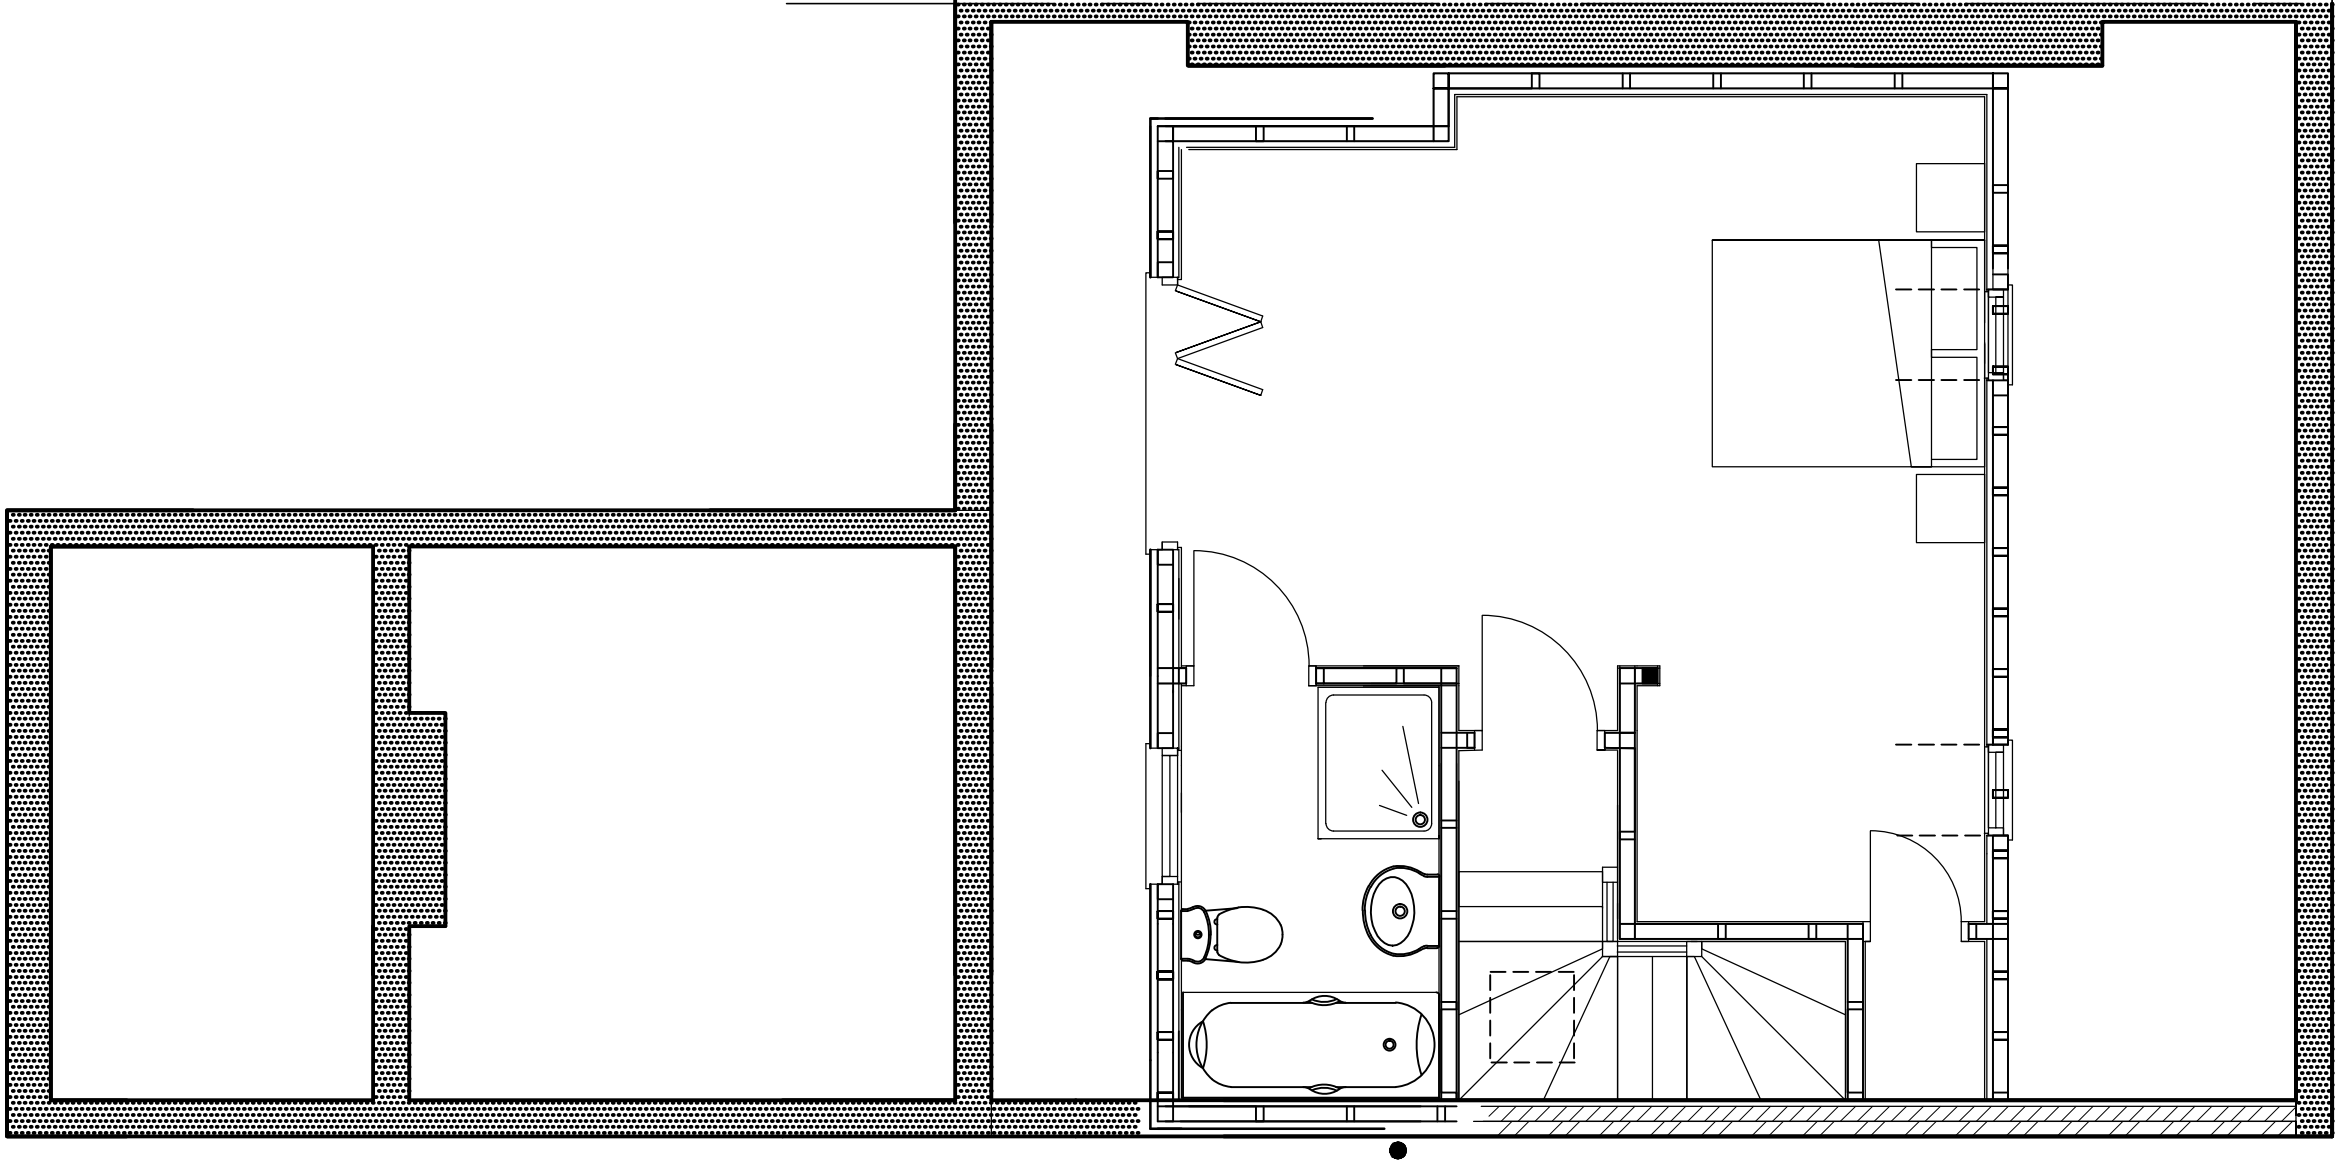

Client: MR. & MRS. M. WINSPEAR	Proposal: PROPOSED LOFT CONVERSION & ALTERATIONS AT 9 SPRING GARDENS, SPALDING	Scale @ A3 1 : 50	Title PROPOSED SECOND FLOOR
		Dwg No. 16. 1811. 05	
JANICE KENDRICK DESIGN SERVICES e-mail- jkds@talk21.com tel : 07711 007209			