



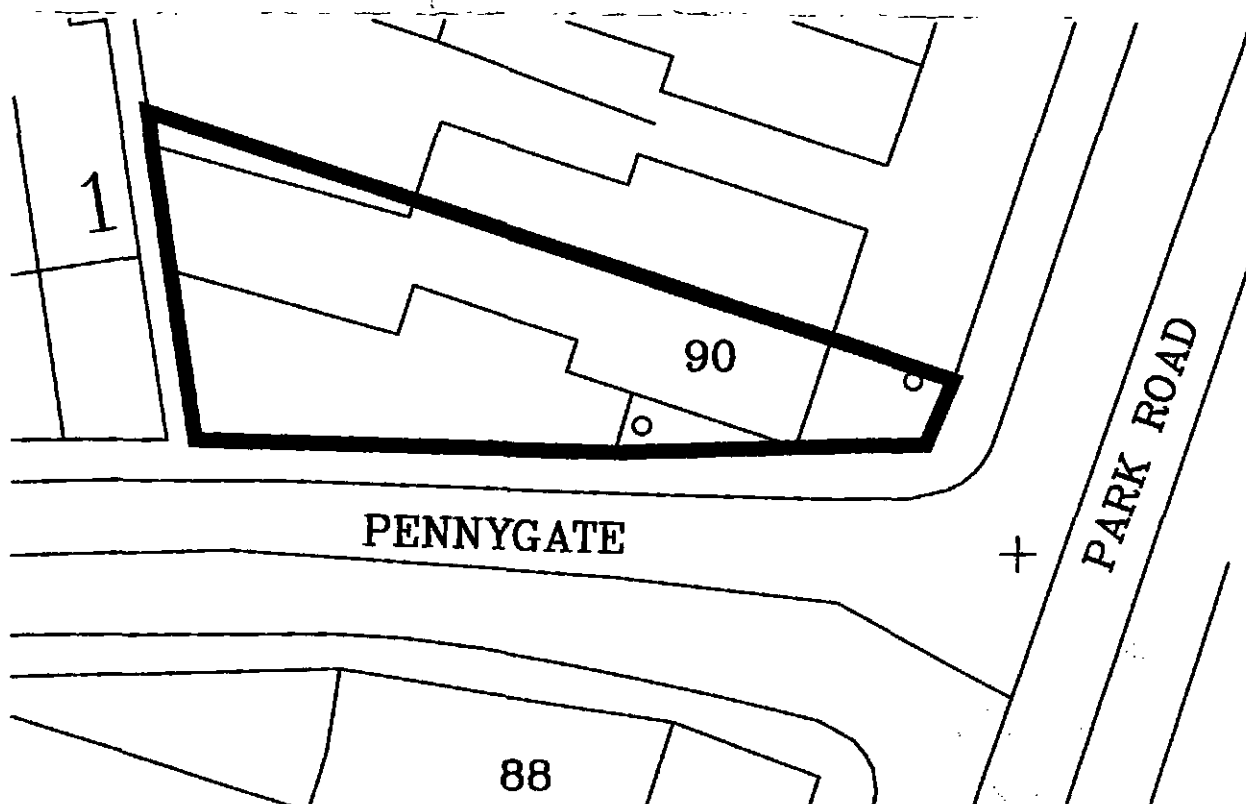

Planning SHEC
27 JAN 2009
Ref: 0062/09

Site Location Plan

Scale 1:1250

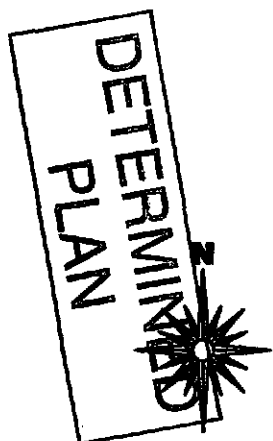

Site Block Plan

Scale 1:250



2nd Floor - 58 Sheepmarket
Spalding
PE11 1BH
Tel: 01775 768 921
e-mail: enquiries@ramwaydesign.co.uk

Site:
Mr S Kandola
201 Pennygate
Spalding
PE11 1LX

Client:
Conversion of Existing Shop into a
Self Contained Residential Unit at:
90 Park Road
Spalding
PE11 1QY

Date: ~~2008~~ Scale: as noted

Drawing No:
a3-1666-03