
FACING BRICKWORK:
ROOF TILES:
FOUL DRAINAGE:
S.W. DRAINAGE:

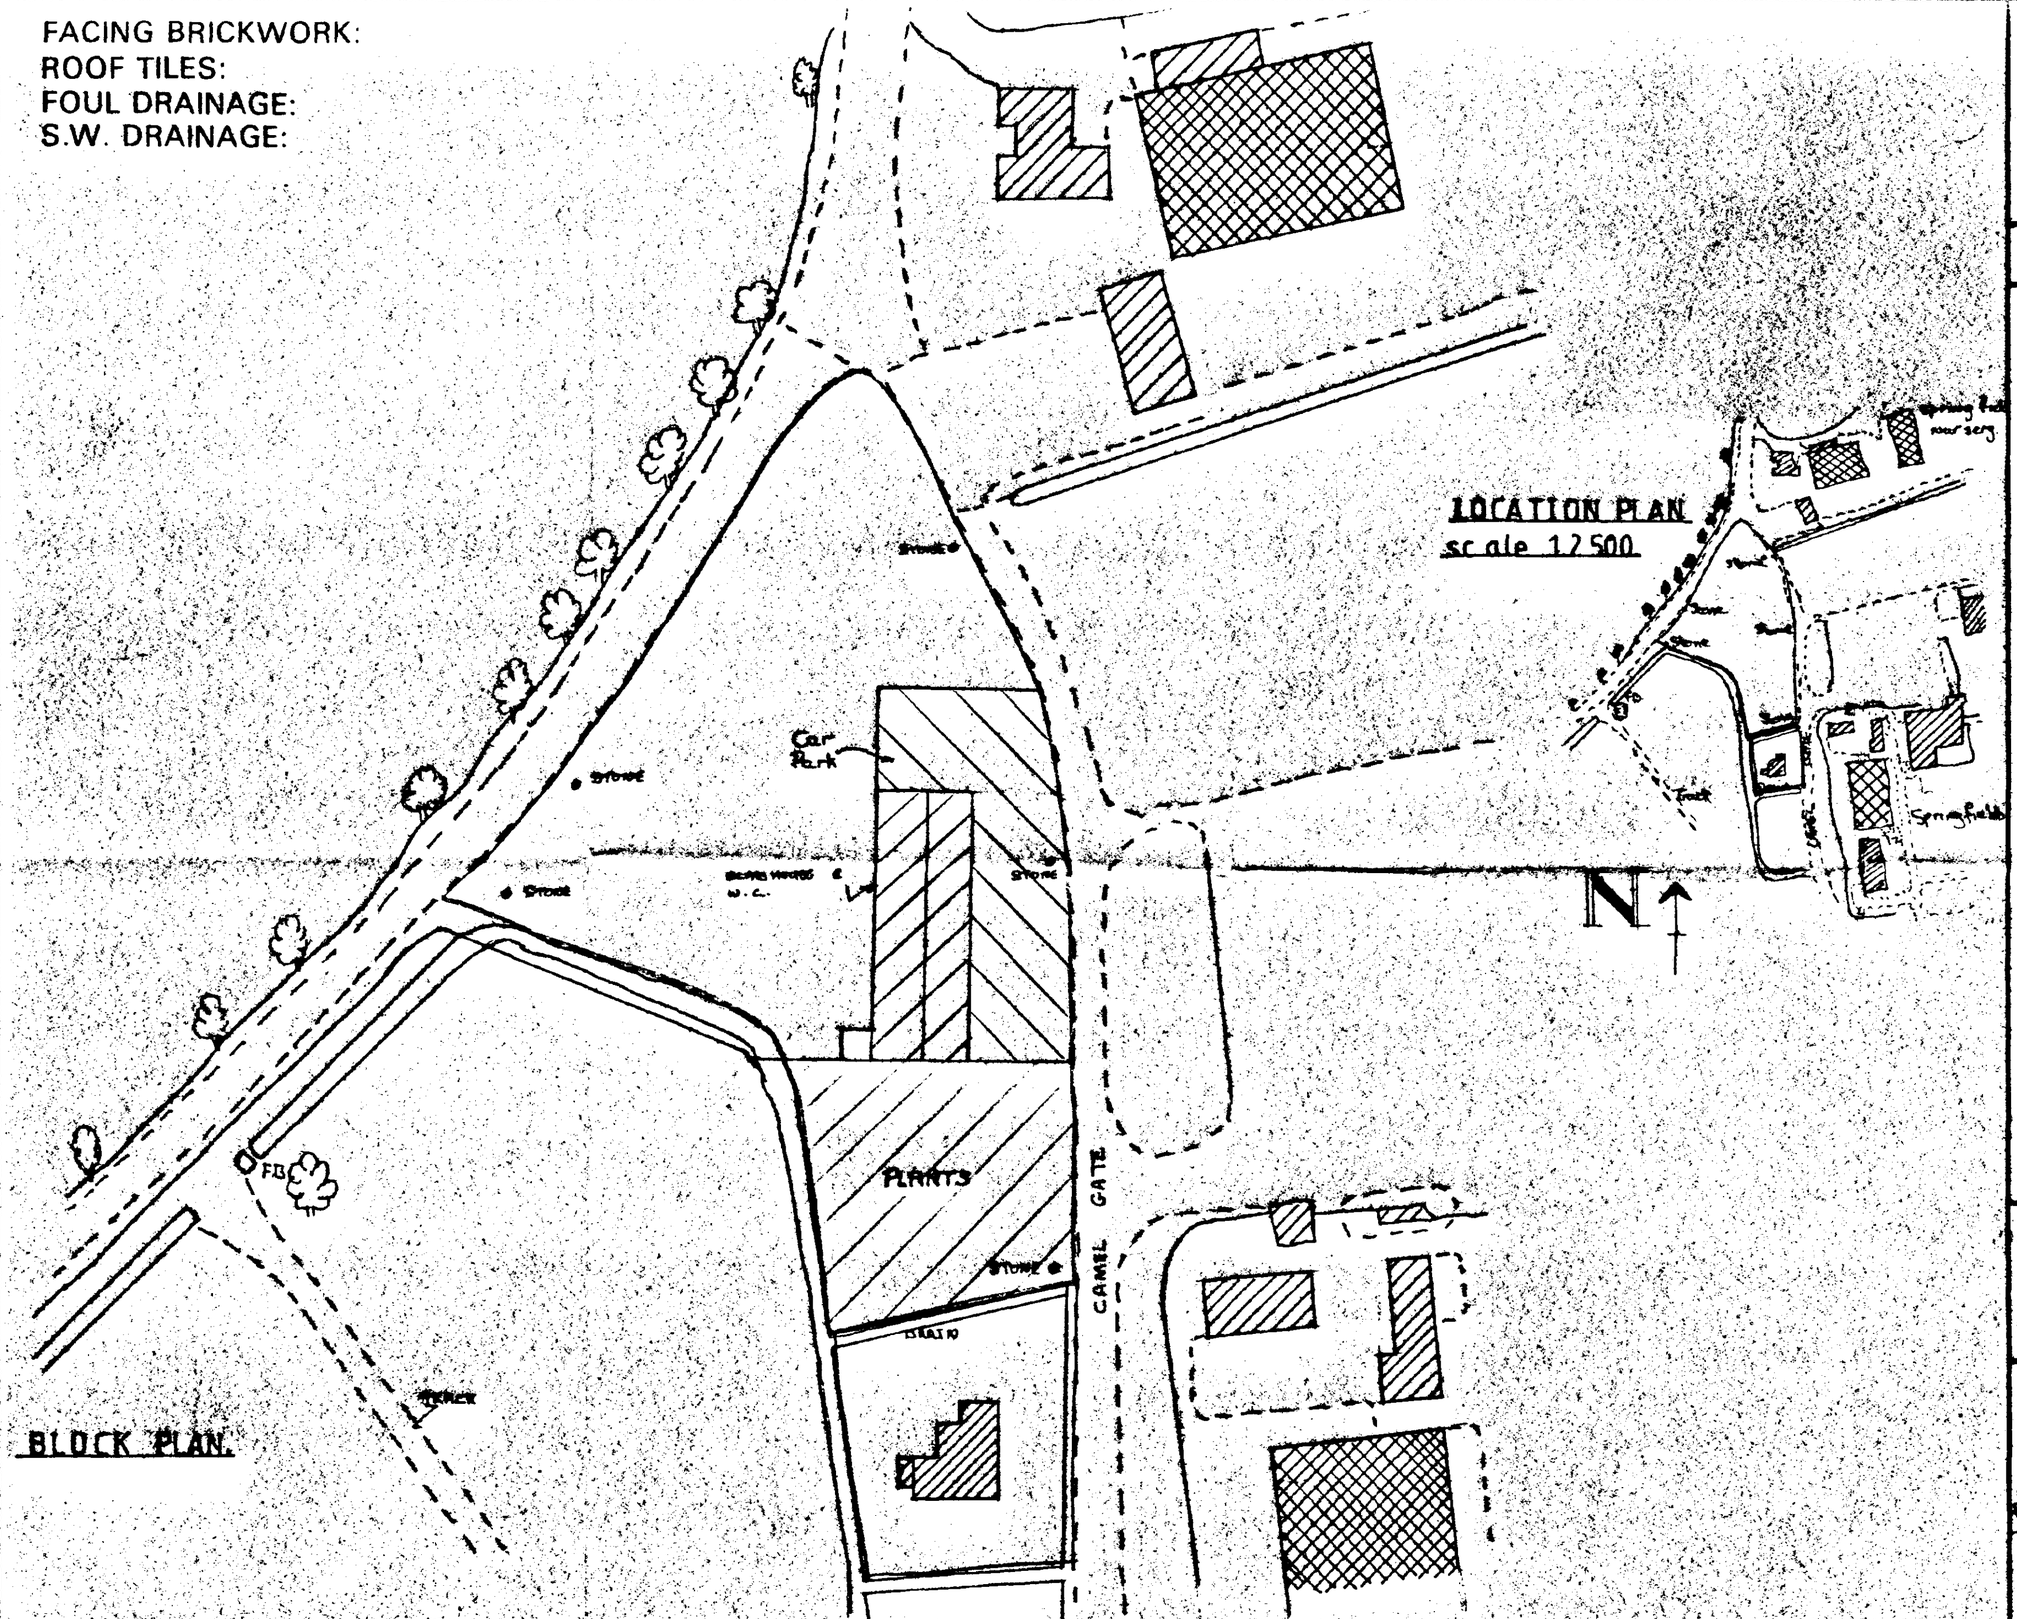

THIS DRAWING IS TO BE READ IN CONJUNCTION WITH DRAWINGS No'd :

CONTRACTOR TO CHECK ALL DIMENSIONS ON SITE BEFORE WORK COMMENCES.

NOTES & SCHEDULES.

DETERMINED PLAN

status design

ARCHITECTURAL & BUILDING DESIGN CONSULTANTS

STATUS HOUSE
2 PRINCES STREET
HOLBEACH, SPALDING
LINCS PE12 7BB

SOUTH HOLLAND D.C.
PLAN DEPT
23 JAN 1995
REF 0062/95

project USE OF LAND AND ASSOCIATED BUILDINGS OF RESTRICTED RETAIL TRADING OF HORTICULTURAL PRODUCTS AT CAMEL GATE, SPALDING, LINCS for SPALDING HORTICULTURAL CO. LTD.

scale	drawing no.
1:500	771808/1
date	drawn by
NOVEMBER 81	S. NEWCOMBE

3799MT

E.B.W.