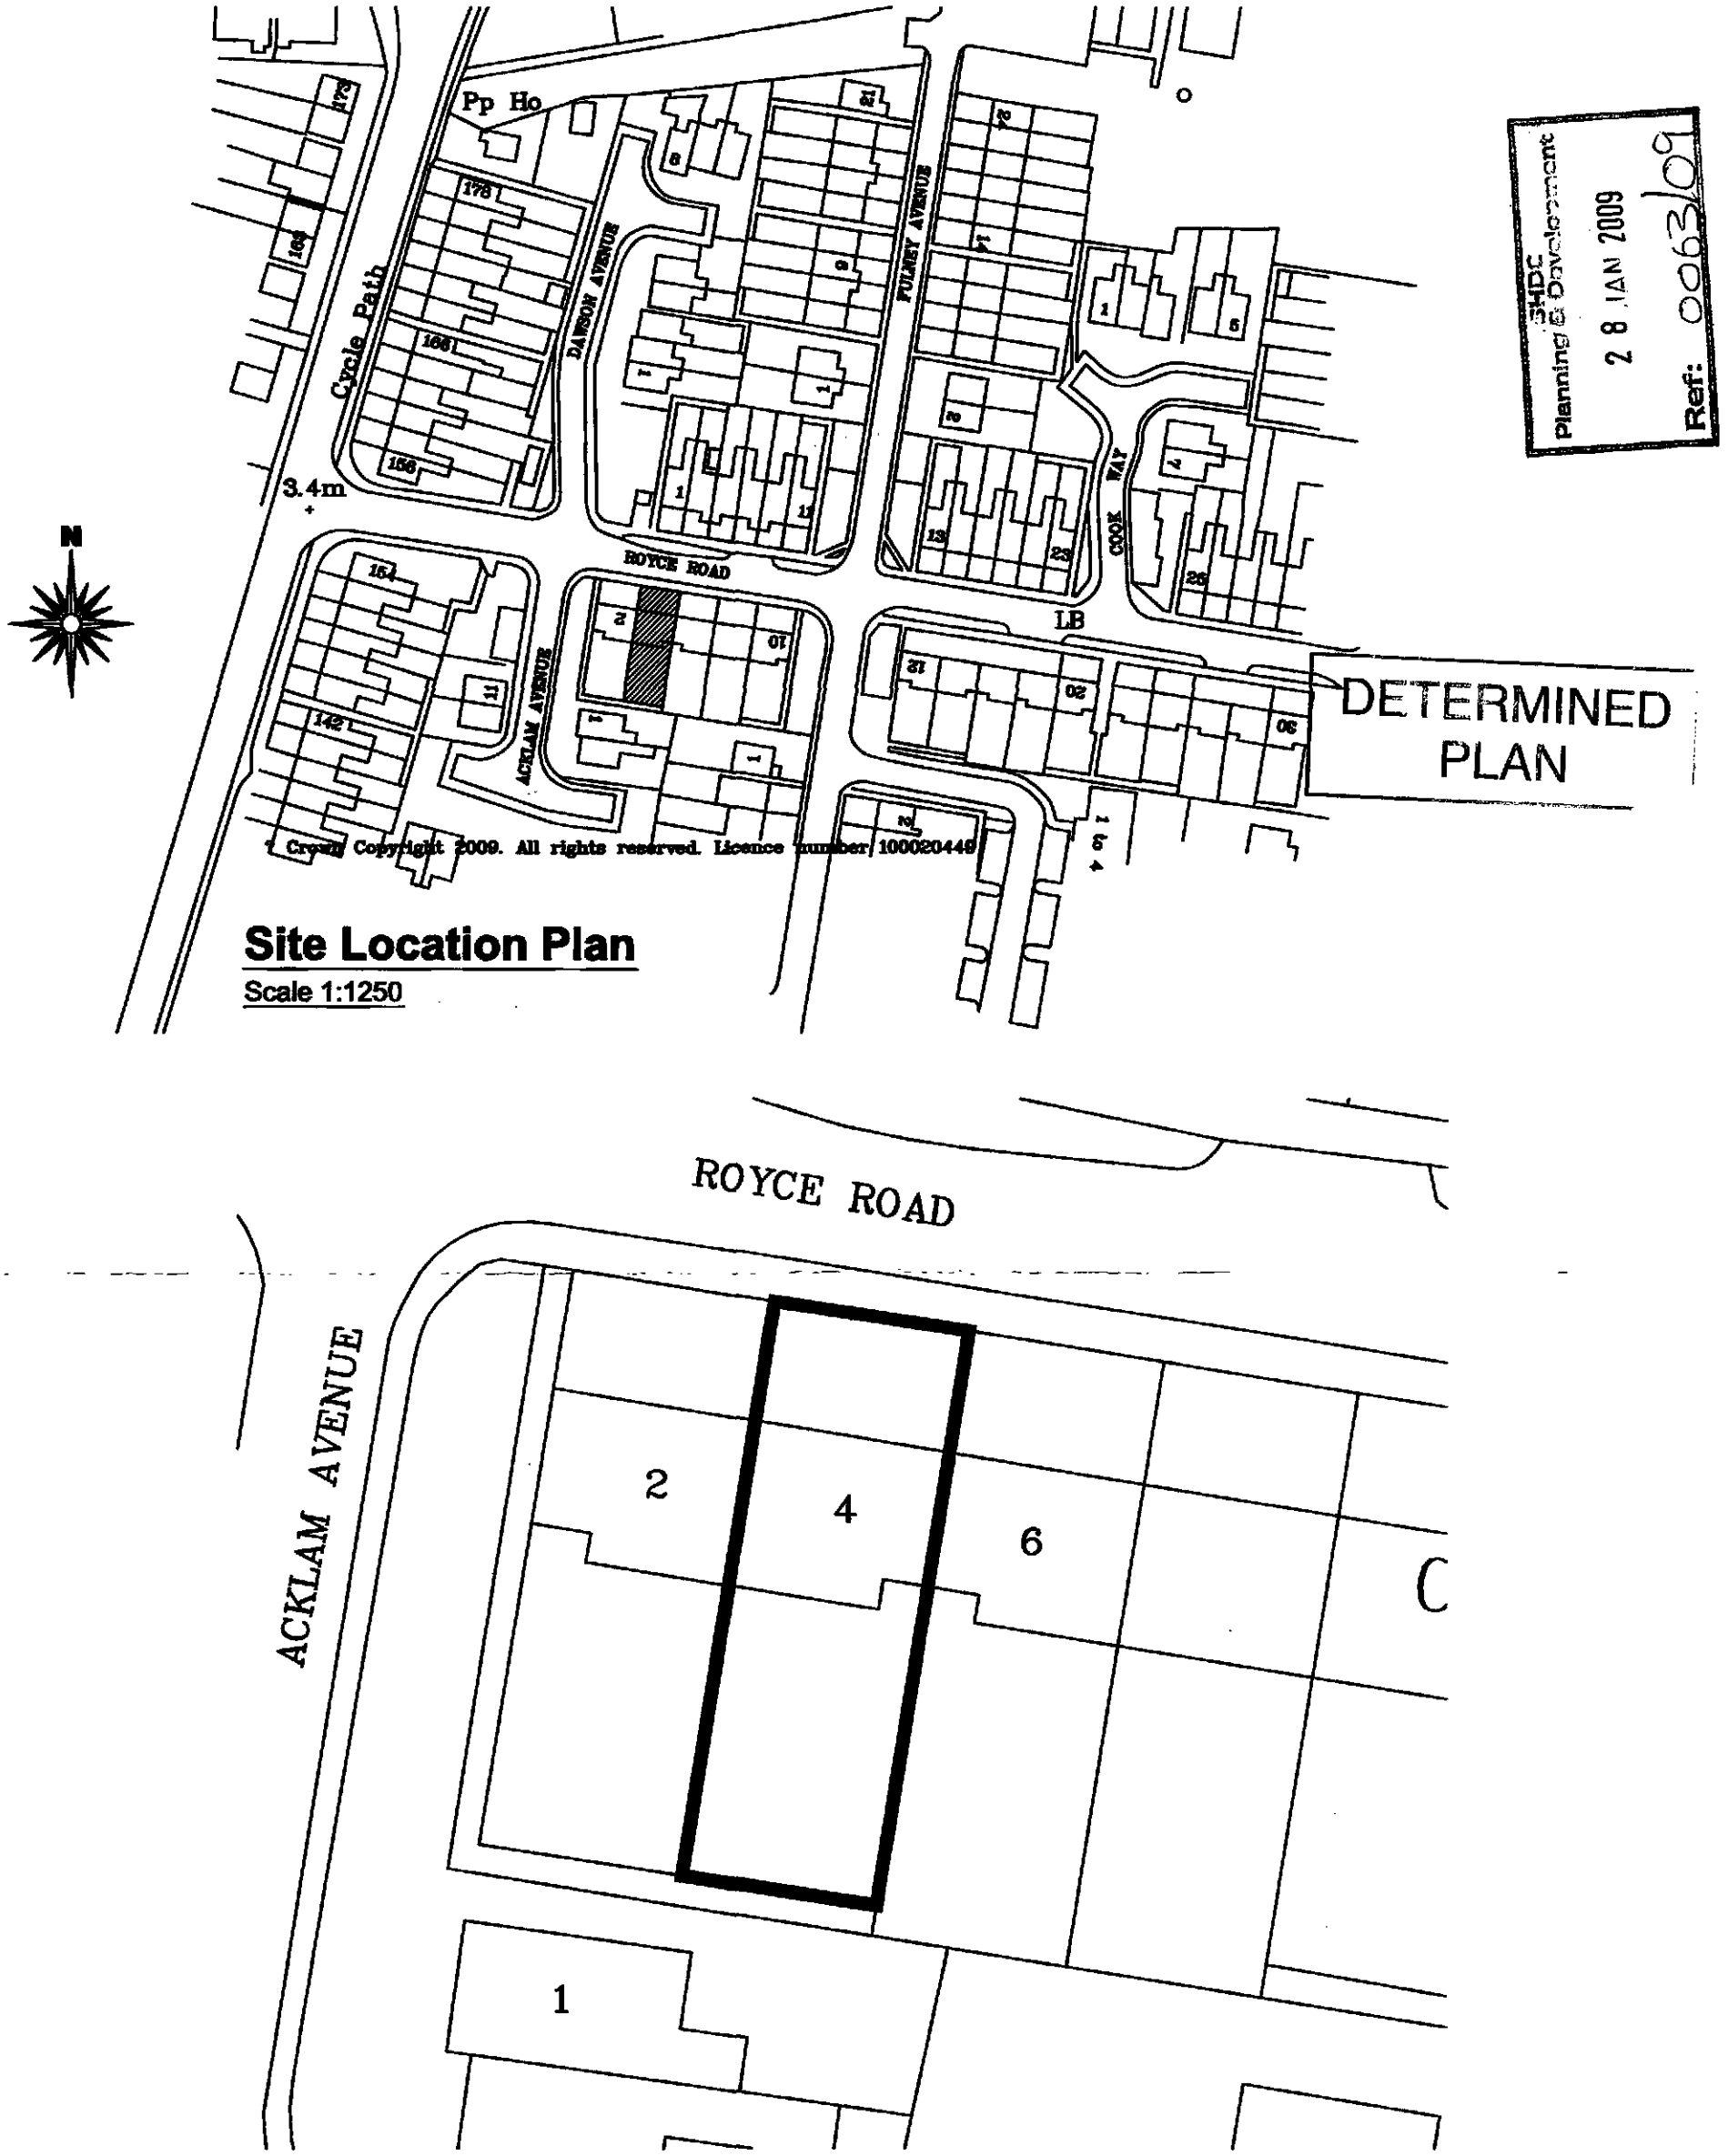


SHDC Planning & Development
28 JAN 2009
Ref: 00631/09

remway Design Ltd
2nd Floor - 5B Sheepmarket
Spalding
PE11 1BH
Tel: 01775 768 921
e-mail: enquiries@remwaydesign.co.uk

Site :
Mr P Baker
154 Queens Road
Spalding
PE11 2JQ

Client :

Proposed Conversion

Date : *****

Scale : as noted

Drawing No:
A3-1688-02