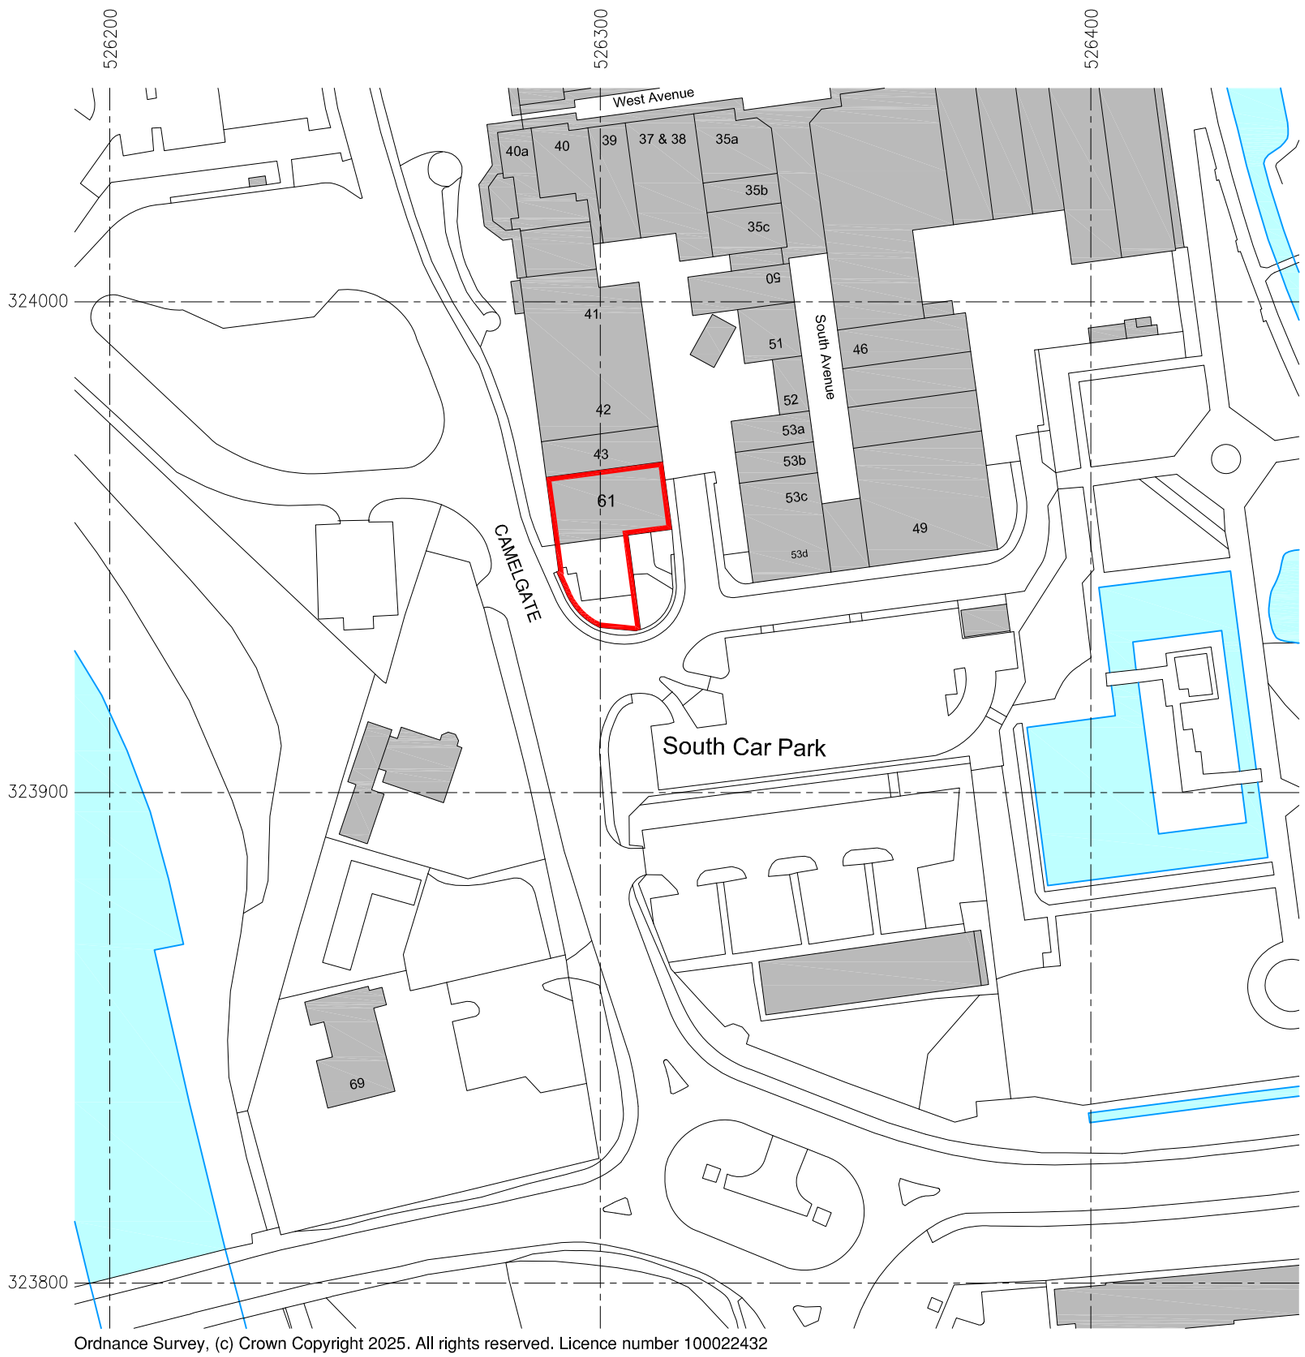


Ordnance Survey, (c) Crown Copyright 2025. All rights reserved. Licence number 100022432

25m 50m 75m 100m 125m

Scale 1:1250@A3

revision – date – notes –

Client / Location
PIZZAEXPRESS
UNIT 61 SPRINGFIELDS OUTLET
SPALDING PE12 6EU

Drawing
LOCATION PLAN
- -

Date JANUARY 2026 Scale 1:1250

Drawing No. 2524/P03 Rev. -

BUTLER ASSOCIATES
ARCHITECTURE DESIGN PROJECT MANAGEMENT
BUTLER ASSOCIATES LTD
24 CHIPSTEAD STATION PARADE CHIPSTEAD CR5 3TE
T 020 8224 6636 E mail@bassocltd.co.uk