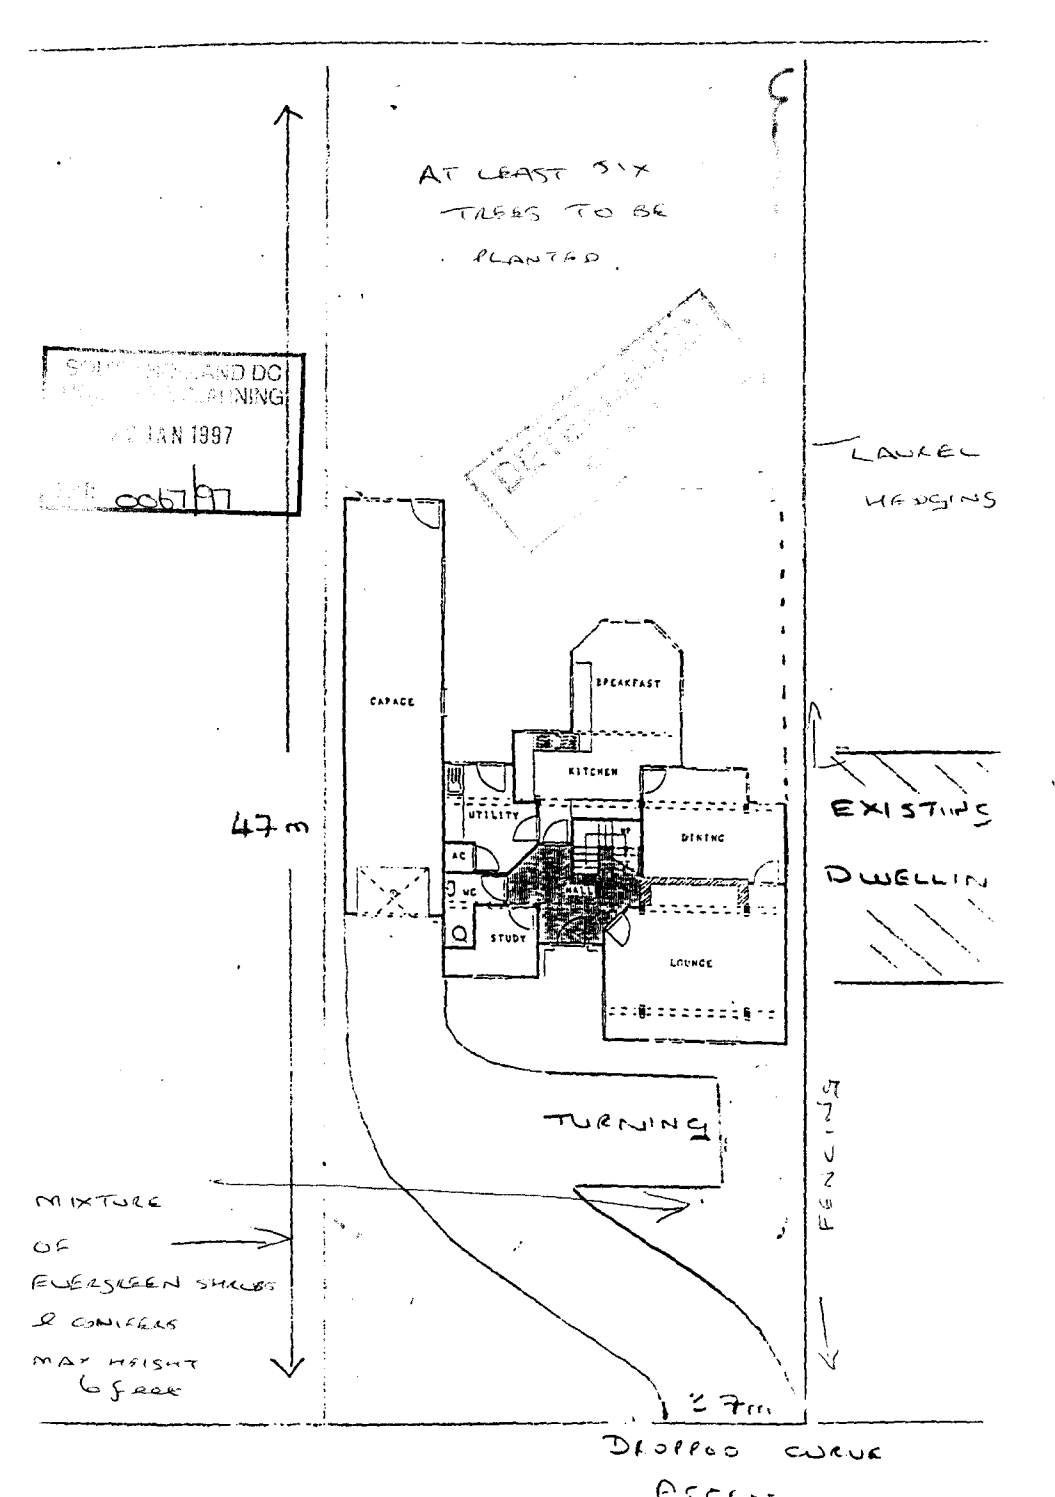
AT LEAST SIX
TREES TO BE
PLANTED
LAUREL
HEDGING
CAPACE
SPEAKFAST
KITCHEN
UTILITY
DINING
AC
WC
STUDY
LOUNGE
EXISTING
DWELLIN
47m
TURNING
MIXTURE
OF
EVERGREEN SHRUBS
& CONIFERS
MAX HEIGHT
6 FEET
FENCE
DROPPED CURVE