

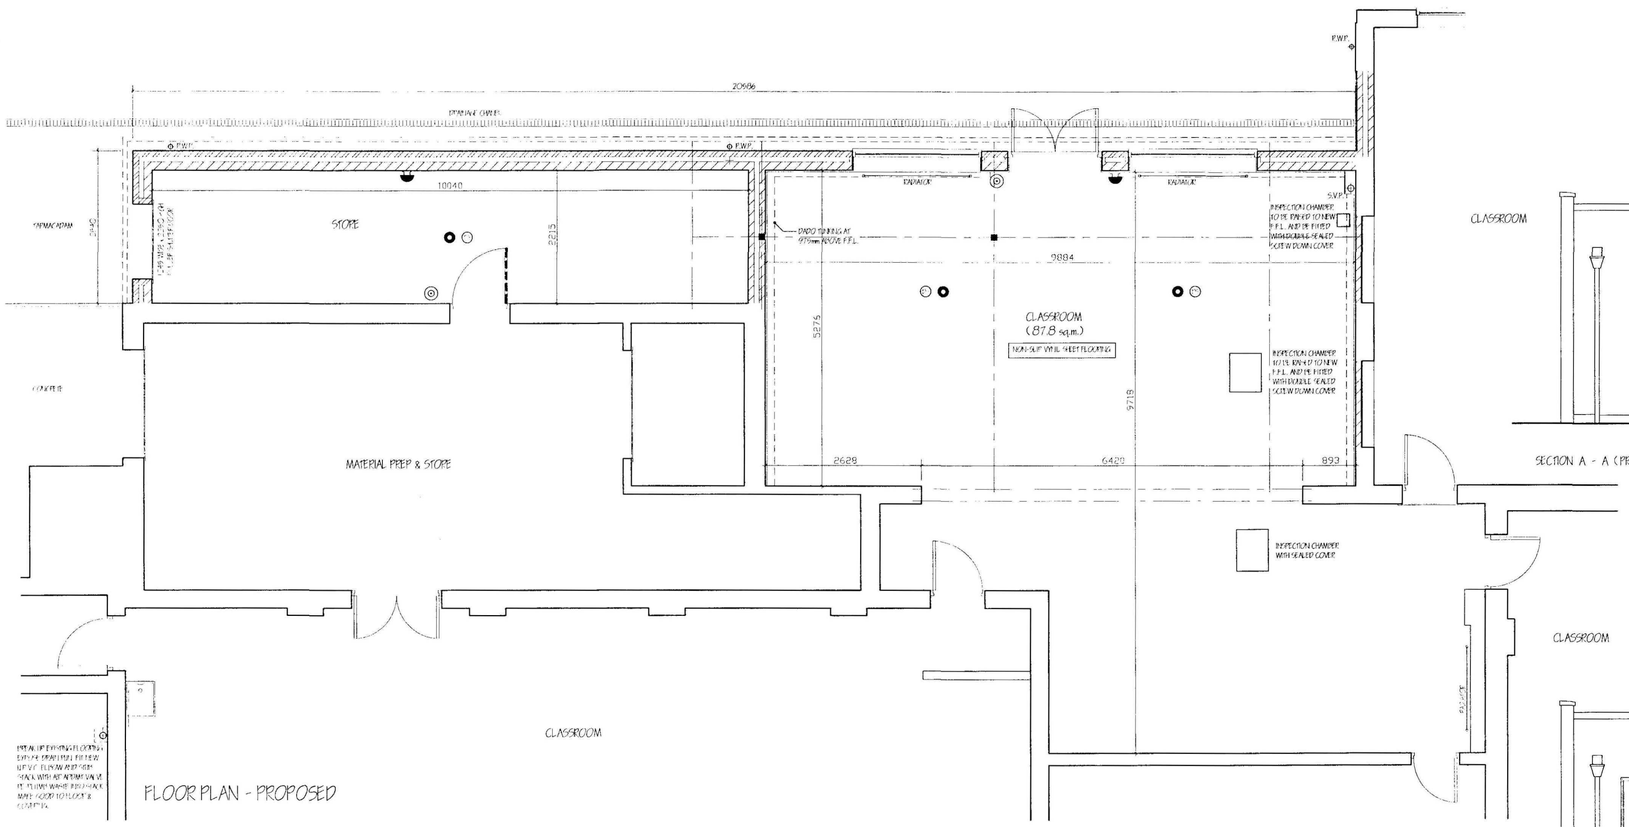



FLOOR PLAN - PROPOSED

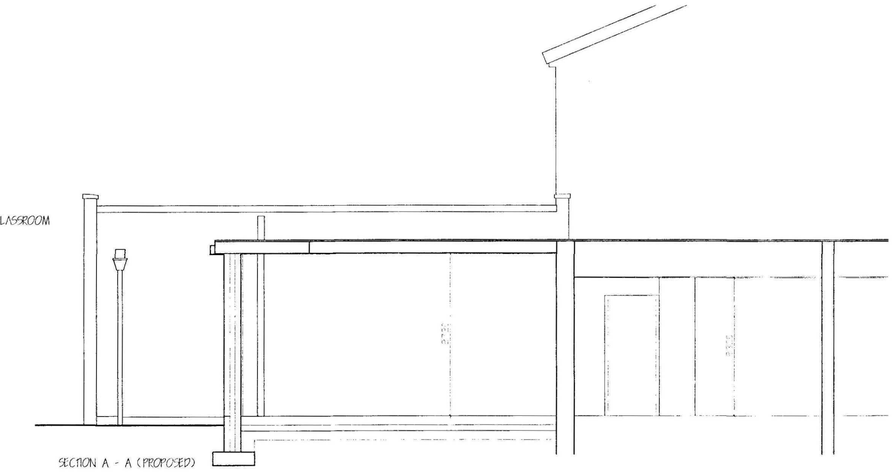

SECTION A - A (PROPOSED)

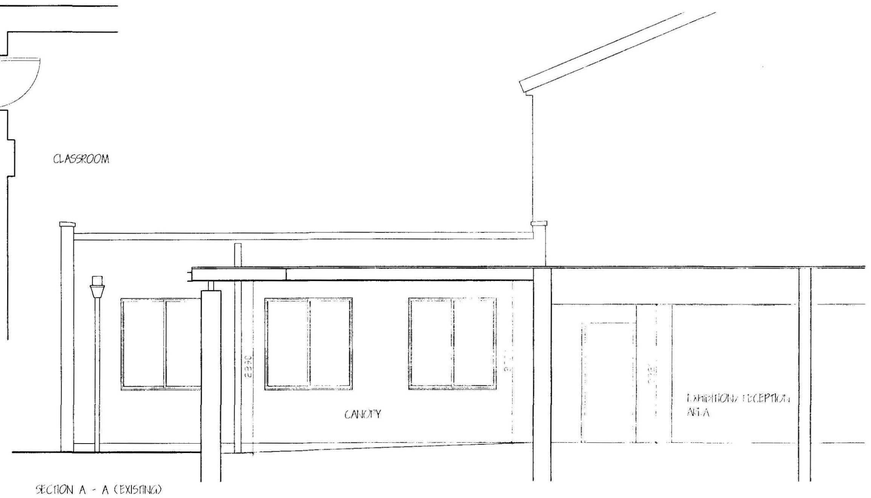

SECTION A - A (EXISTING)

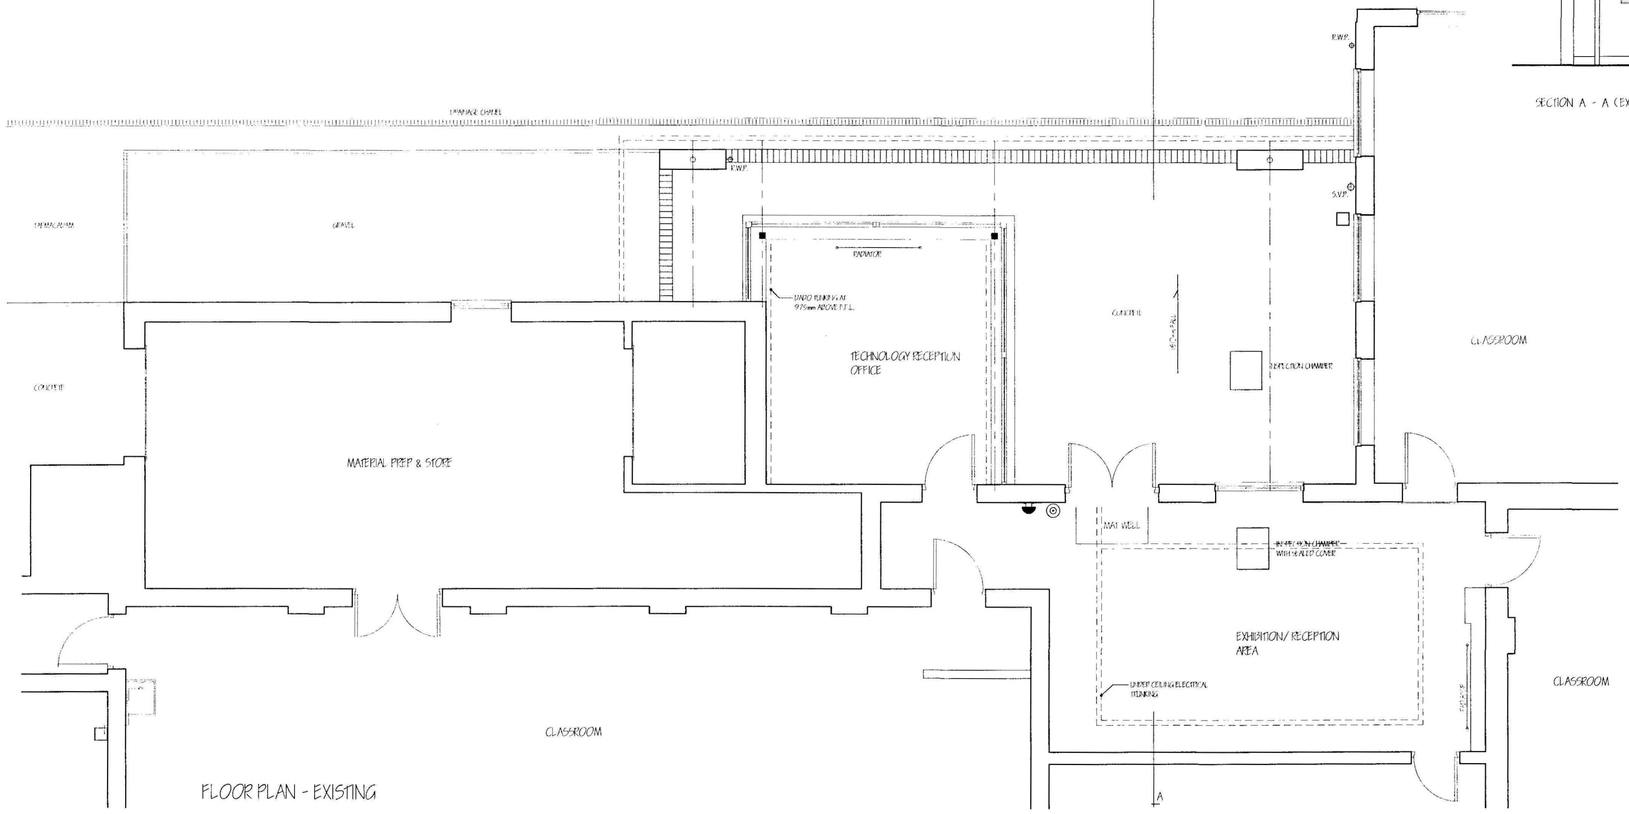

FLOOR PLAN - EXISTING

Langwith Builders Limited

registered office
72 Church Street
Holbeach
Spalding
Lincolnshire PE12 7LL
tele: Holbeach (01406) 425766
fax: Holbeach (01406) 425766

Amendments

SHDC
Planning & Development
30 JAN 2009
Ref: 0070/09

© Copyright Reserved

Client

ST. MARY'S ROYAL FREE GRAMMAR SCHOOL

Job

REMODELLED TECHNOLOGY CLASSROOM
HAVERFIELD ROAD
SPALDING
LINCS

DETERMINED PLAN

Drawing

SCHEME DRAWING

Scale	Date
1:50	JAN. '09
No.	Ref.
1802/01	A