

SHDC
Planning & Development
03 FEB 2011
Ref: 0070-11

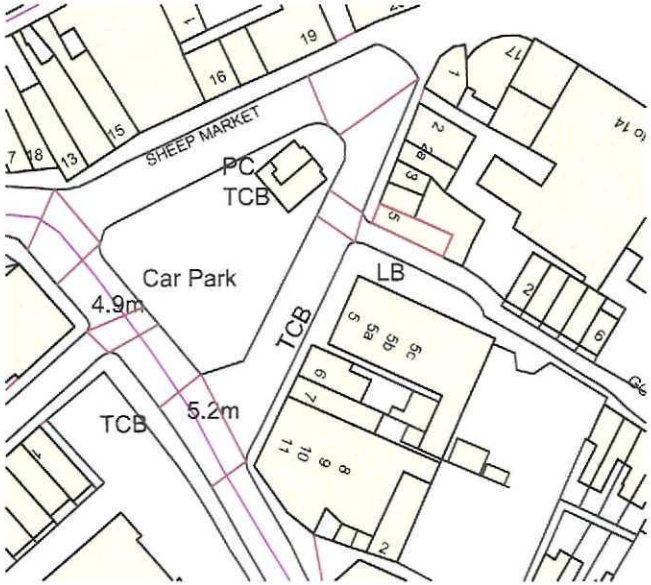

Site Location Plan

Scale 1:1250

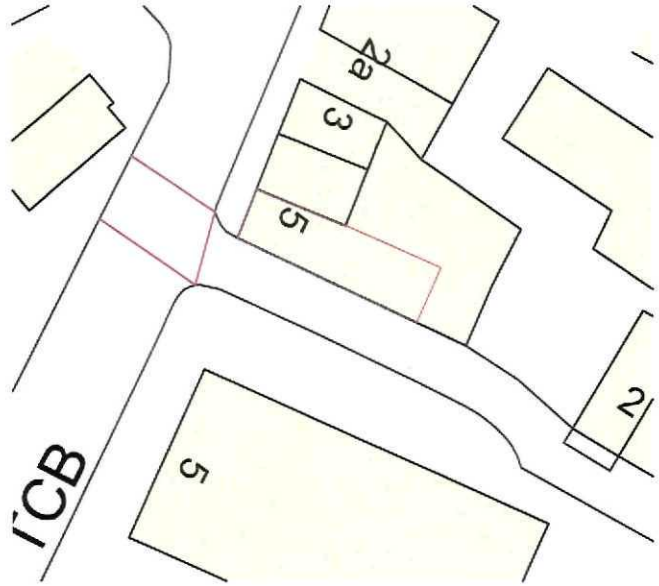

Site Block Plan

Scale 1:500

N

remway Design Ltd
2nd Floor - 5B Sheepmarket
Spalding
PE11 1BH
Tel: 01775 768 921
e-mail: enquiries@remwaydesign.co.uk

Site :
Take Five
Sheepmarket
Spalding

Client :
Mr P Baker

Date : *****

Scale : as noted

Drawing No:
1994 - 01