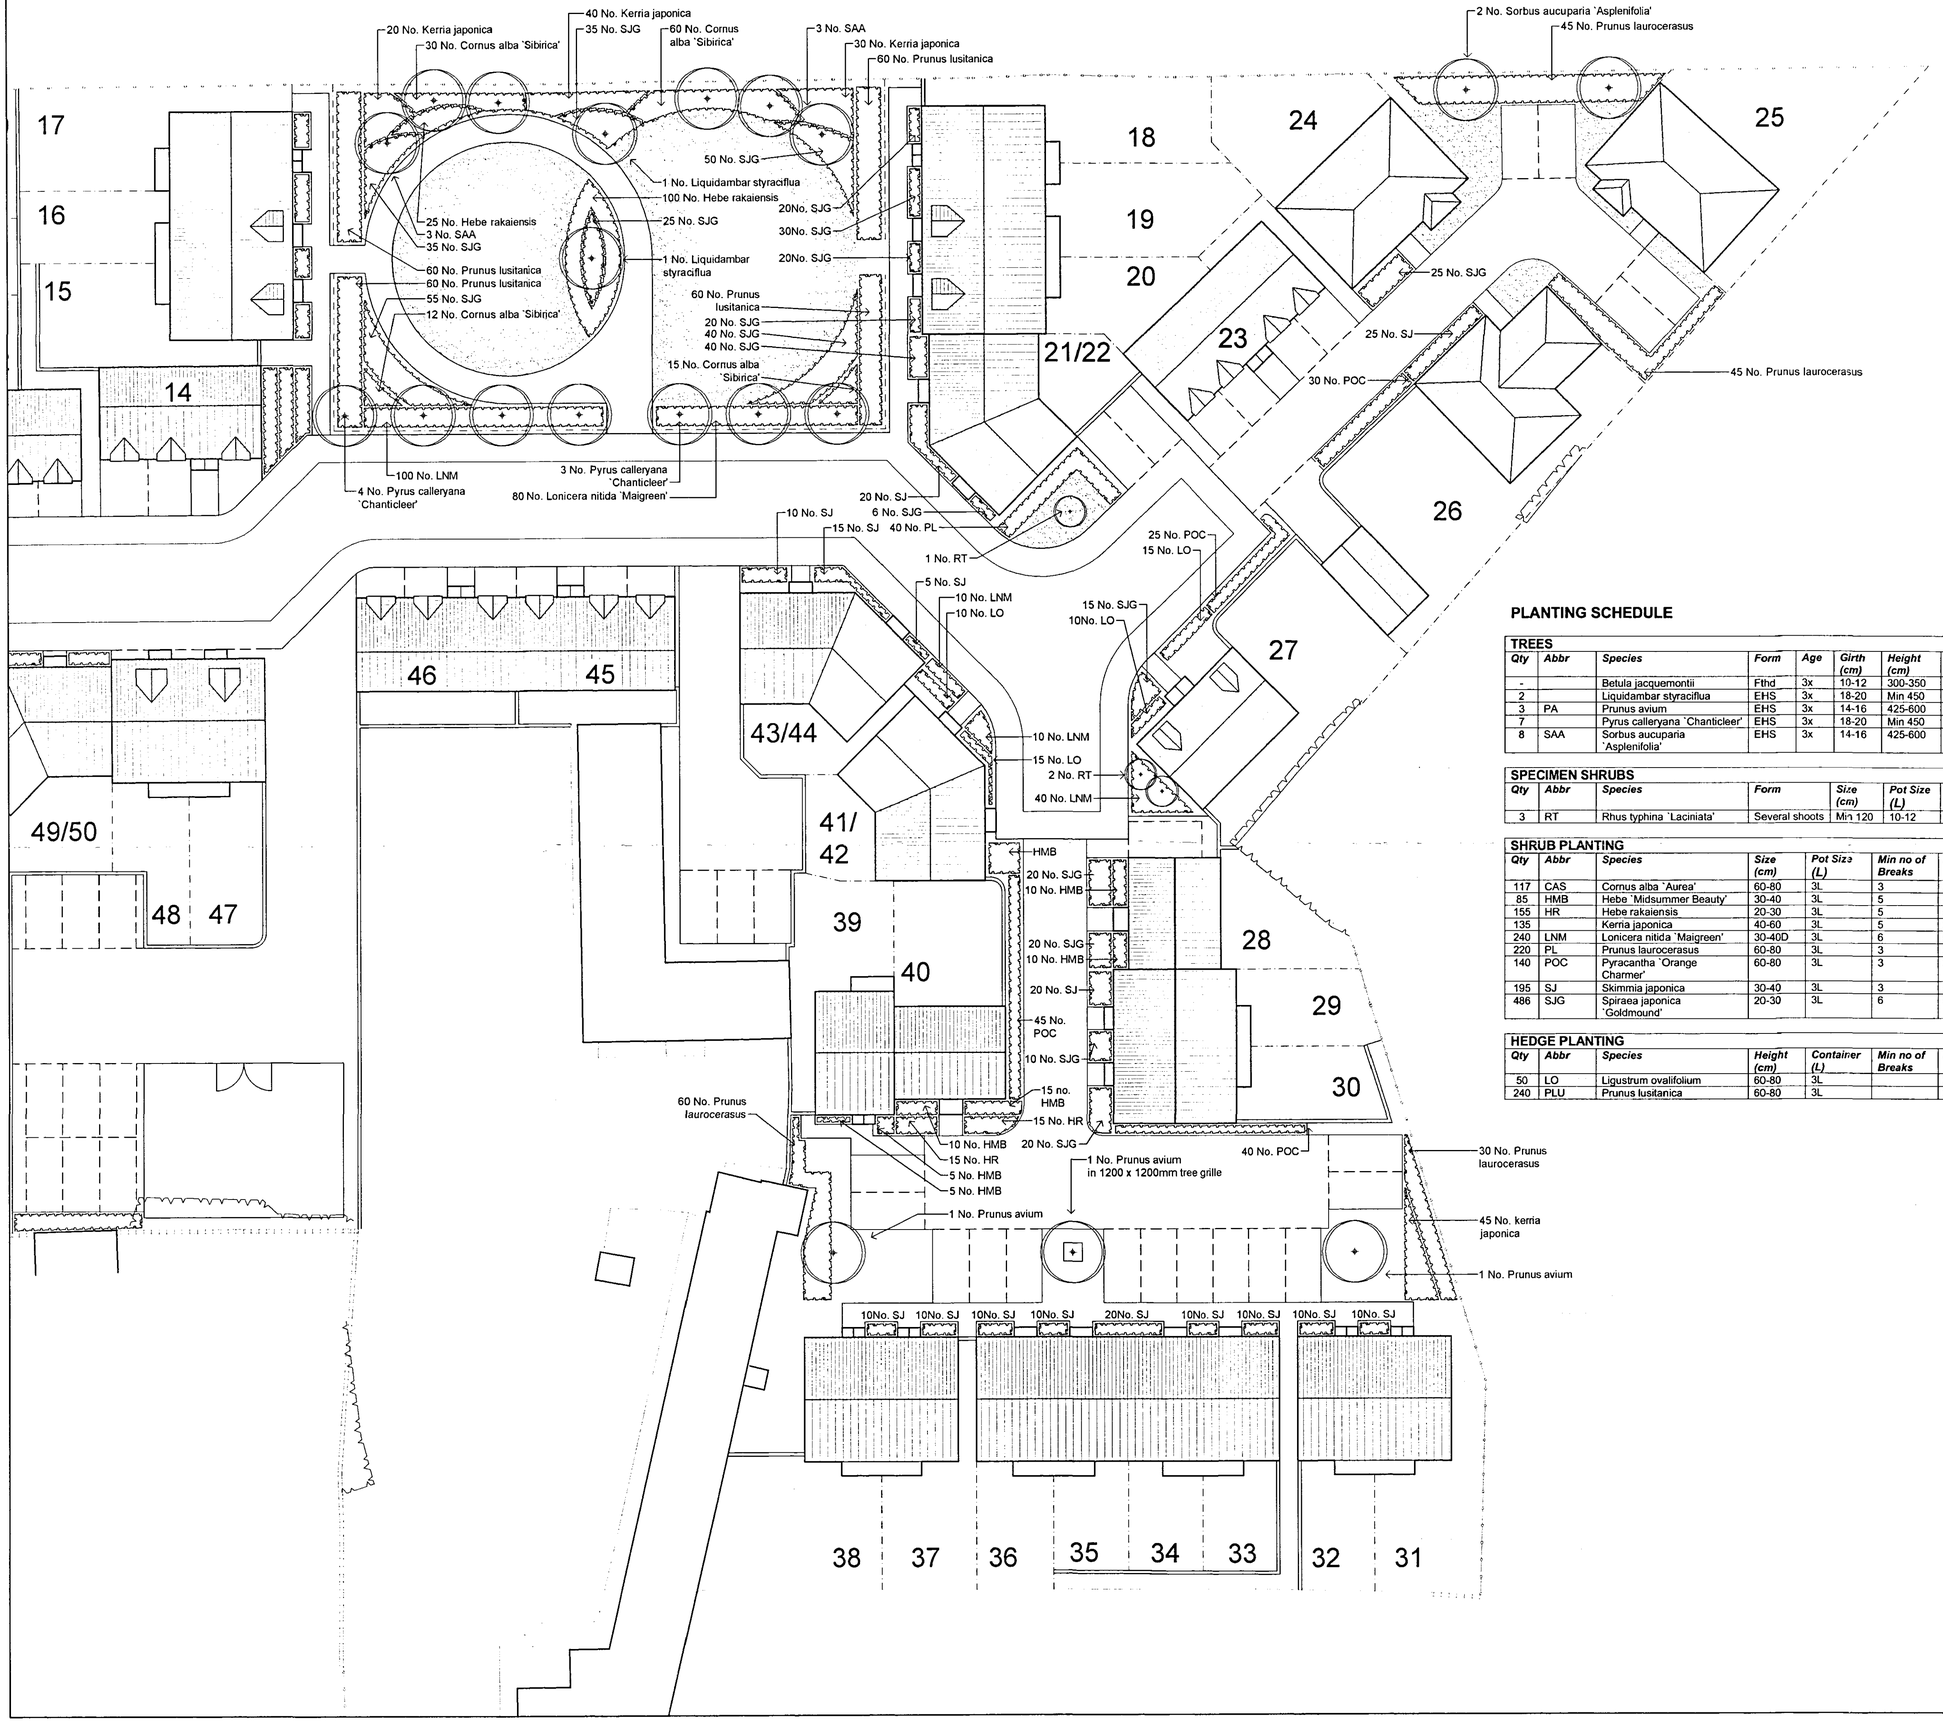


PLANTING SCHEDULE

TREES

Qty	Abbr	Species	Form	Age	Girth (cm)	Height (cm)	Root Condition	Min no of breaks
-		Betula jacquemontii	Fthd	3x	10-12	300-350	RB	7
2		Liquidambar styraciflua	EHS	3x	18-20	Min 450	RB	
3	PA	Prunus avium	EHS	3x	14-16	425-600	RB	5
7		Pyrus calleryana 'Chanticleer'	EHS	3x	18-20	Min 450	RB	
8	SAA	Sorbus aucuparia 'Asplenifolia'	EHS	3x	14-16	425-600	RB	5

SPECIMEN SHRUBS

Qty	Abbr	Species	Form	Size (cm)	Pot Size (L)	Min no of breaks
3	RT	Rhus typhina 'Laciniata'	Several shoots	Min 120	10-12	3

SHRUB PLANTING

Qty	Abbr	Species	Size (cm)	Pot Size (L)	Min no of Breaks	Planting density
117	CAS	Cornus alba 'Aurea'	60-80	3L	3	3/m²
85	HMB	Hebe 'Midsummer Beauty'	30-40	3L	5	4/m²
155	HR	Hebe rakaiensis	20-30	3L	5	5/m²
135		Kerria japonica	40-60	3L	5	3/m²
240	LNM	Lonicera nitida 'Maigreen'	30-40D	3L	6	5/m²
220	PL	Prunus laurocerasus	60-80	3L	3	3/m²
140	POC	Pyracantha 'Orange Charmer'	60-80	3L	3	3/lin m
195	SJ	Skimmia japonica	30-40	3L	3	5/m²
486	SJG	Spiraea japonica 'Goldmound'	20-30	3L	6	5/m²

HEDGE PLANTING

Qty	Abbr	Species	Height (cm)	Container (L)	Min no of Breaks	Planting density
50	LO	Ligustrum ovalifolium	60-80	3L		3/lin m
240	PLU	Prunus lusitanica	60-80	3L		3/lin m

THIS DRAWING IS FOR THE PURPOSE OF OBTAINING PLANNING PERMISSION ONLY

00726

DETERMINED PLAN

DRAWING

18 JAN 2006

ISSUED

ORIGINAL IF RED

Rev.	By	Notes	Date

THE ROBERT DOUGHTY CONSULTANCY LIMITED
TOWN AND COUNTRY PLANNING-LANDSCAPE ARCHITECTURE
32 High Street, Helpringham, Sleaford, Lincolnshire, NG34 0RA
Tel: (01529) 421646 Fax: (01529) 421358
Website: www.rdc-landplan.co.uk
E mail: admin@rdc-landplan.co.uk

Client: Allison Homes Eastern Ltd

Project: West Parade, Spalding

Drawing title: Landscape proposals (Sheet 2 of 2)

Job No.	Drawing No.	Rev.	Drawn
520-155	LD 02		AC
Scale: 1:200 @ A1		Date: Jan 2006	Checked: AC

DO NOT SCALE from this drawing. All measurements should be checked against on site conditions and any discrepancies should be brought to the attention of the Robert Doughty Consultancy.