PLANTING SCHEDULE

TREES

Qty	Abbr	Species	Form	Age	Girth (cm)	Height (cm)	Root Condition	Min no of breaks
8		Betula jacquemontii	Fthd	3x	10-12	300-350	RB	7
-		Liquidambar styraciflua	EHS	3x	18-20	Min 450	RB	
-	PA	Prunus avium	EHS	3x	14-16	425-600	RB	5
-		Pyrus calleryana 'Chanticleer'	EHS	3x	18-20	Min 450	RB	
4	SAA	Sorbus aucuparia 'Asplenifolia'	EHS	3x	14-16	425-600	RB	5

SPECIMEN SHRUBS


Qty	Abbr	Species	Form	Size (cm)	Pot Size (L)	Min no of breaks
1	RT	Rhus typhina 'Laciniata'	Several shoots	Min 120	10-12	3

SHRUB PLANTING

Qty	Abbr	Species	Size (cm)	Pot Size (L)	Min no of Breaks	Planting density
-	CAS	Cornus alba 'Aurea'	60-80	3L	3	3/m²
208	HMB	Hebe 'Midsummer Beauty'	30-40	3L	5	4/m²
60	HR	Hebe rakaiensis	20-30	3L	5	5/m²
-		Kerria japonica	40-60	3L	5	3/m²
115	LNM	Lonicera nitida 'Maigreen'	30-40D	3L	6	5/m²
231	PL	Prunus laurocerasus	60-80	3L	3	3/m²
110	POC	Pyracantha 'Orange Charmer'	60-80	3L	3	3/lin m
8	SJ	Skimmia japonica	30-40	3L	3	5/m²
95	SJG	Spiraea japonica 'Goldmound'	20-30	3L	6	5/m²

HEDGE PLANTING

Qty	Abbr	Species	Height (cm)	Container (L)	Min no of Breaks	Planting density
229	LO	Ligustrum ovalifolium	60-80	3L		3/lin m
8	PL	Prunus lusitanica	60-80	3L		3/lin m

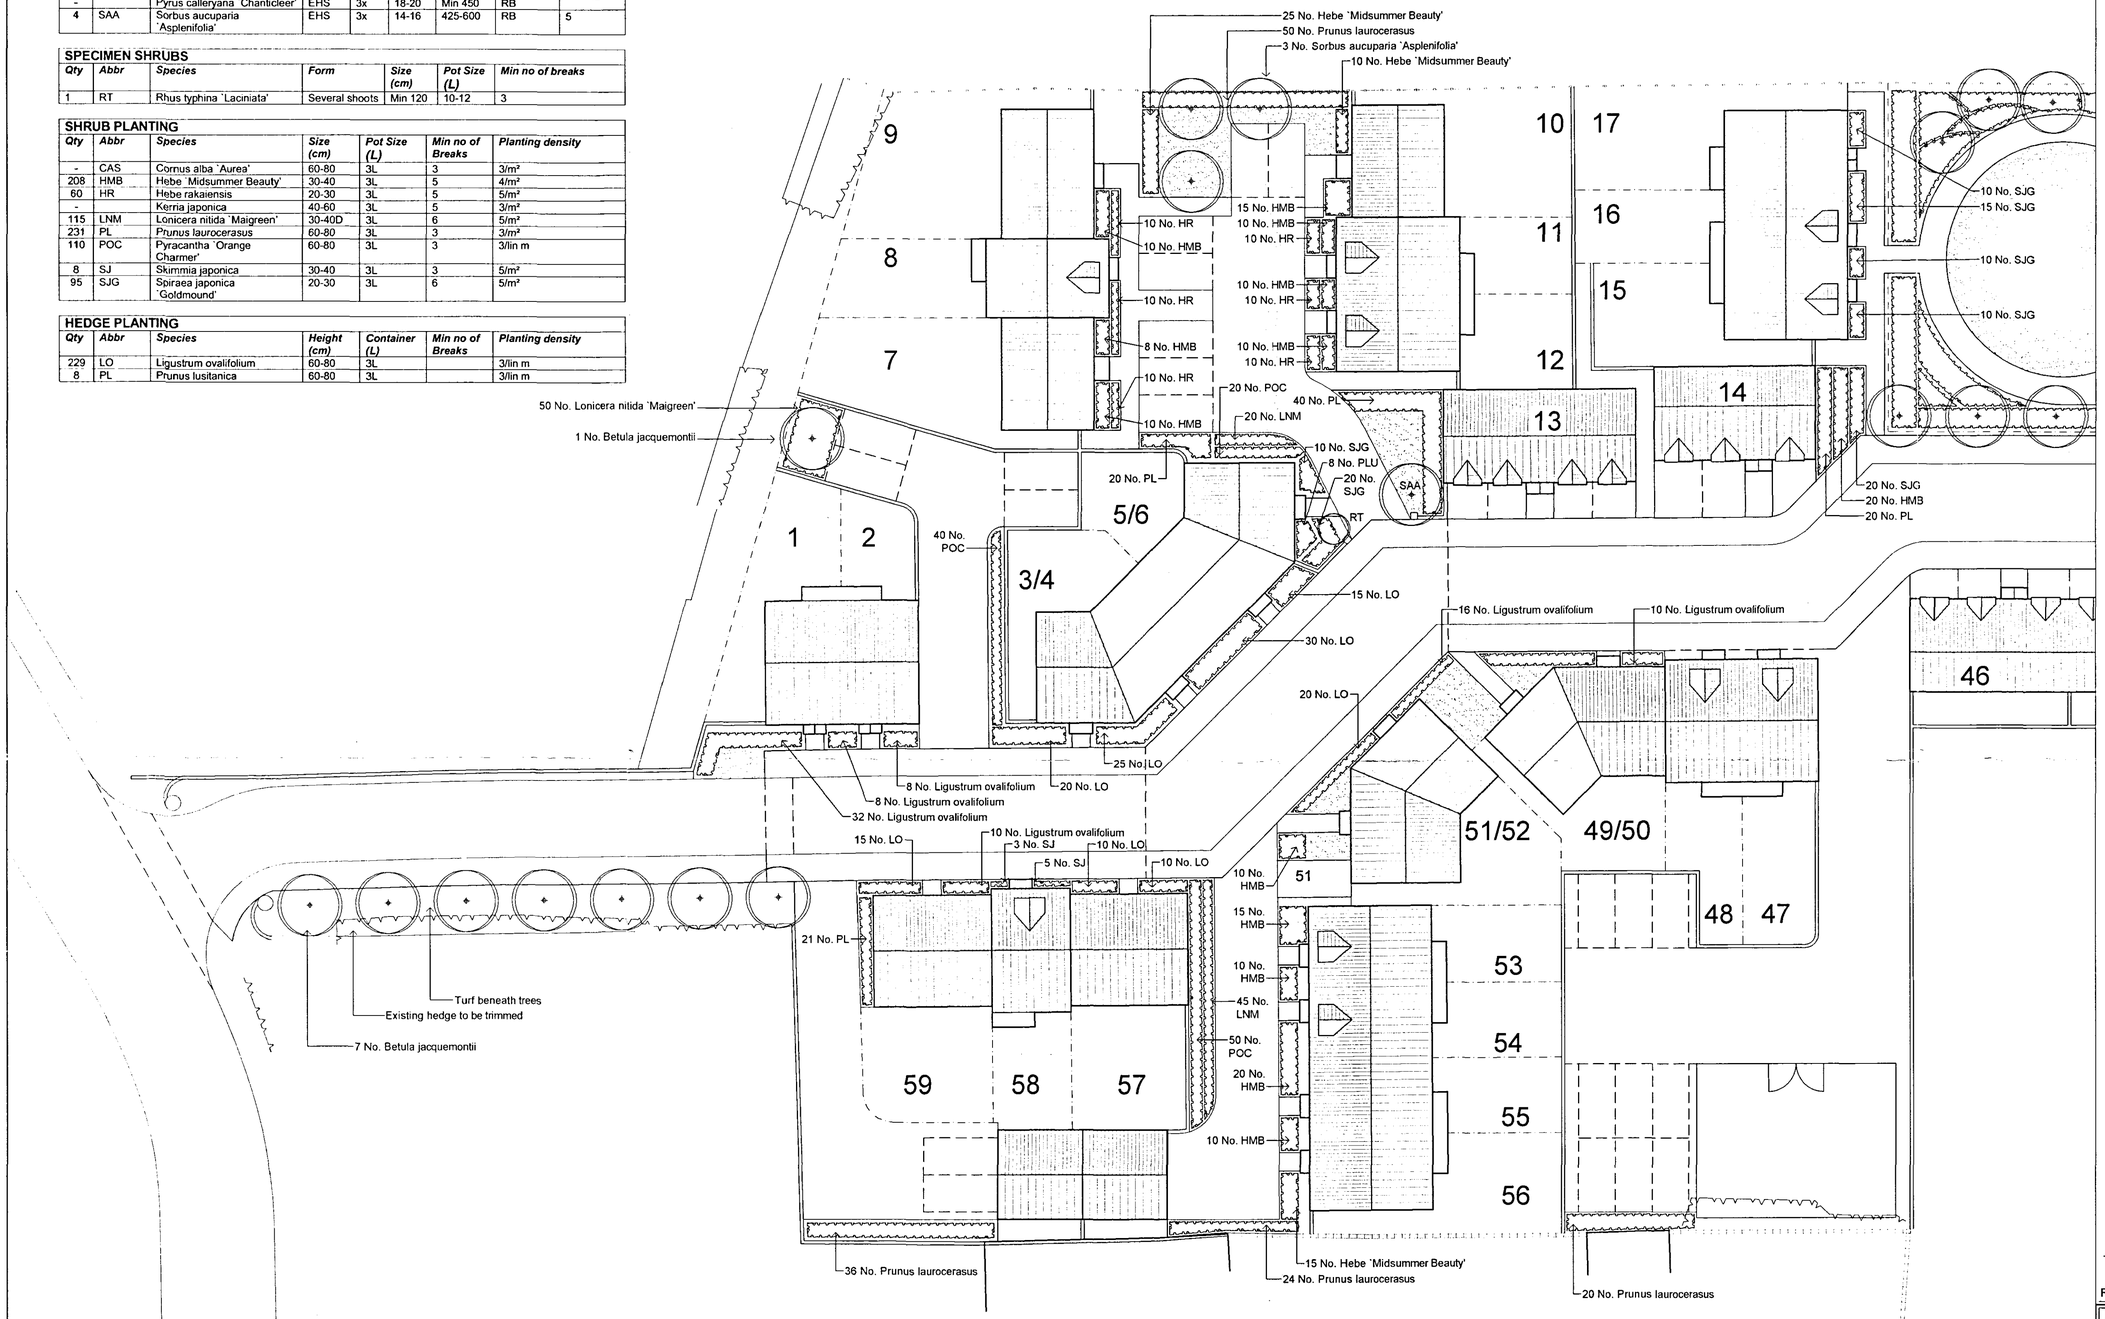

THIS DRAWING IS FOR THE PURPOSE OF OBTAINING PLANNING PERMISSION ONLY

18 00726

DRAWING
18 JAN 2006
ISSUED

DETERMINED PLAN

ORIGINAL IF RED

Rev.	By	Notes	Date

THE ROBERT DOUGHTY CONSULTANCY LIMITED
TOWN AND COUNTRY PLANNING-LANDSCAPE ARCHITECTURE
32 High Street, Helpringham, Sleaford, Lincolnshire, NG34 0RA
Tel: (01529) 421846 Fax: (01529) 421358
Website: www.rdc-landplan.co.uk
E mail: admin@rdc-landplan.co.uk

Client: Allison Homes Eastern Ltd

Project: West Parade, Spalding

Drawing title: Landscape proposals (Sheet 1 of 2)

Job No.	Drawing No.	Rev.	Drawn
520-155	LD 01		AC
Scale		Date	Checked
1:200 @ A1		Jan 2006	AC

DO NOT SCALE from this drawing. All measurements should be checked against on site conditions and any discrepancies should be brought to the attention of the Robert Doughty Consultancy.