


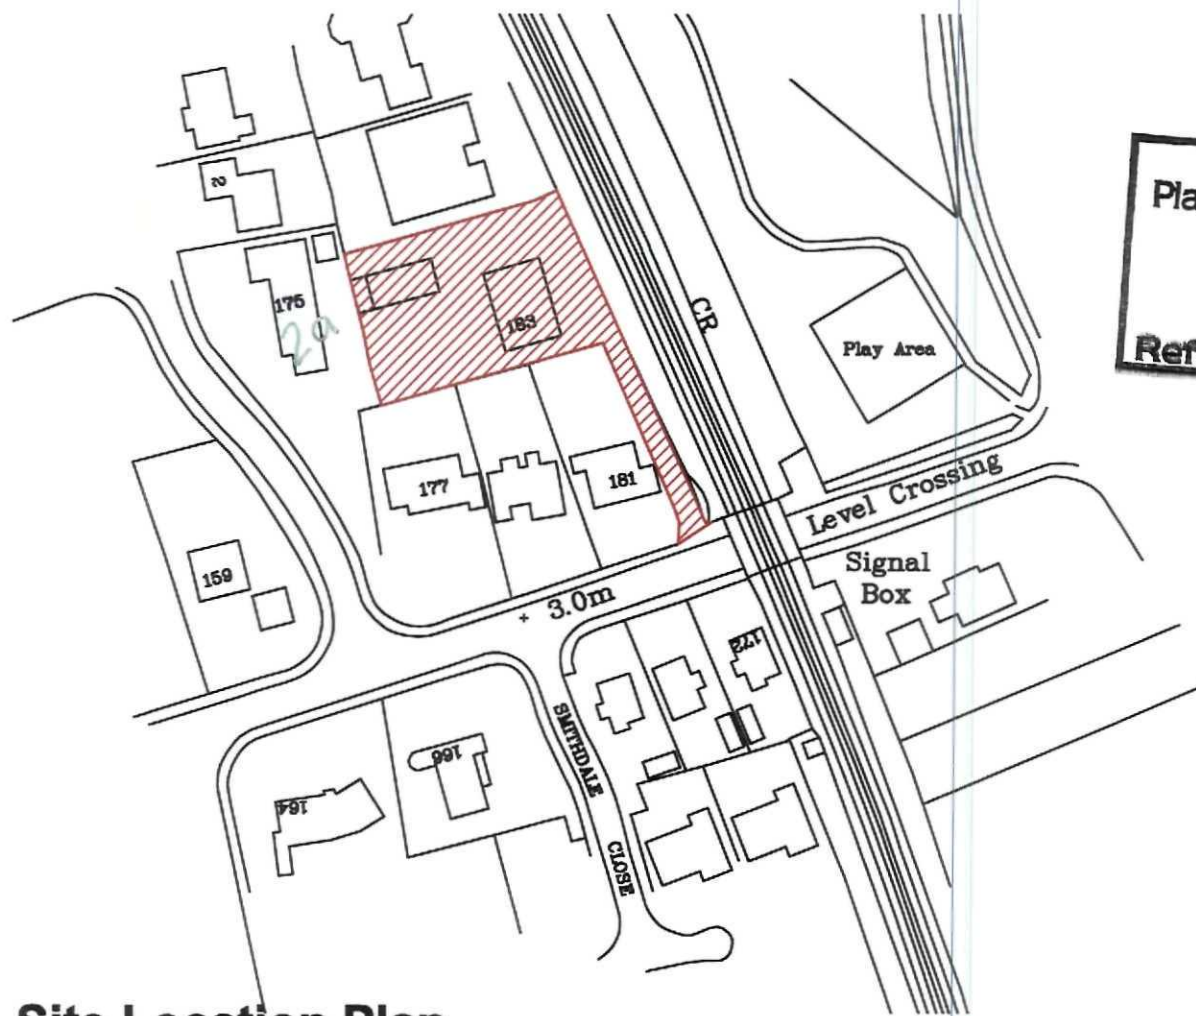

SHDC
Planning & Development
30 JAN 2009
Ref: 0072/09

Site Location Plan

Scale 1:1250



Site Block Plan

Scale 1:500

**DETERMINED
PLAN**



2nd Floor - 5B Sheepmarket
Spalding
PE11 1BH
Tel: 01775 768 921
e-mail: enquiries@remiwaydesign.co.uk

Site :

JP Builders
183 Woolram Wygate
Spalding
PE11 3PA

Client :

Alterations to Existing Outbuilding
to provide additional Bedrooms with
Kitchen facilities incidental to
Existing Bungalow

Date : *****

Scale : as noted

Drawing No:

A3-1715-03