


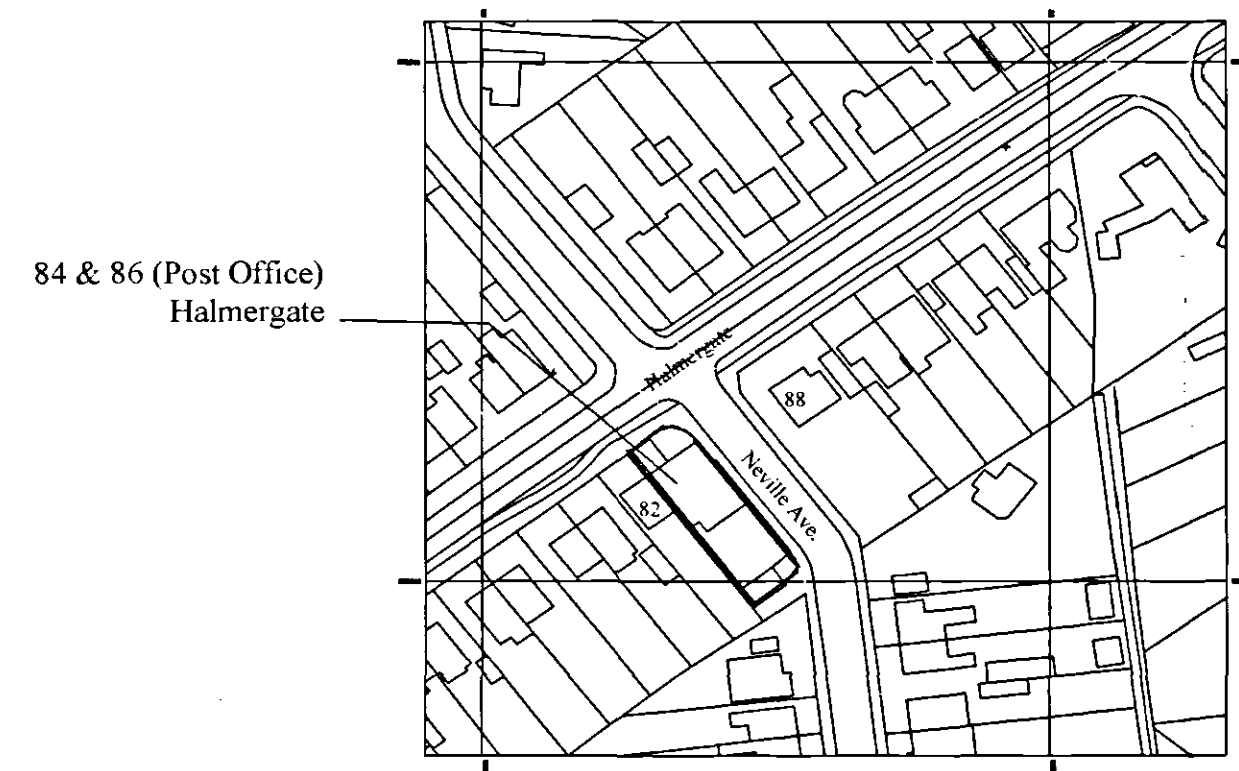


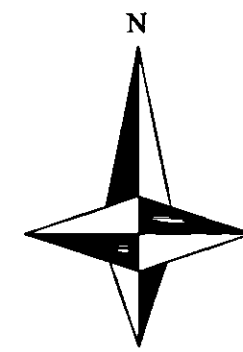

Site Location Plan  
Scale 1:1250

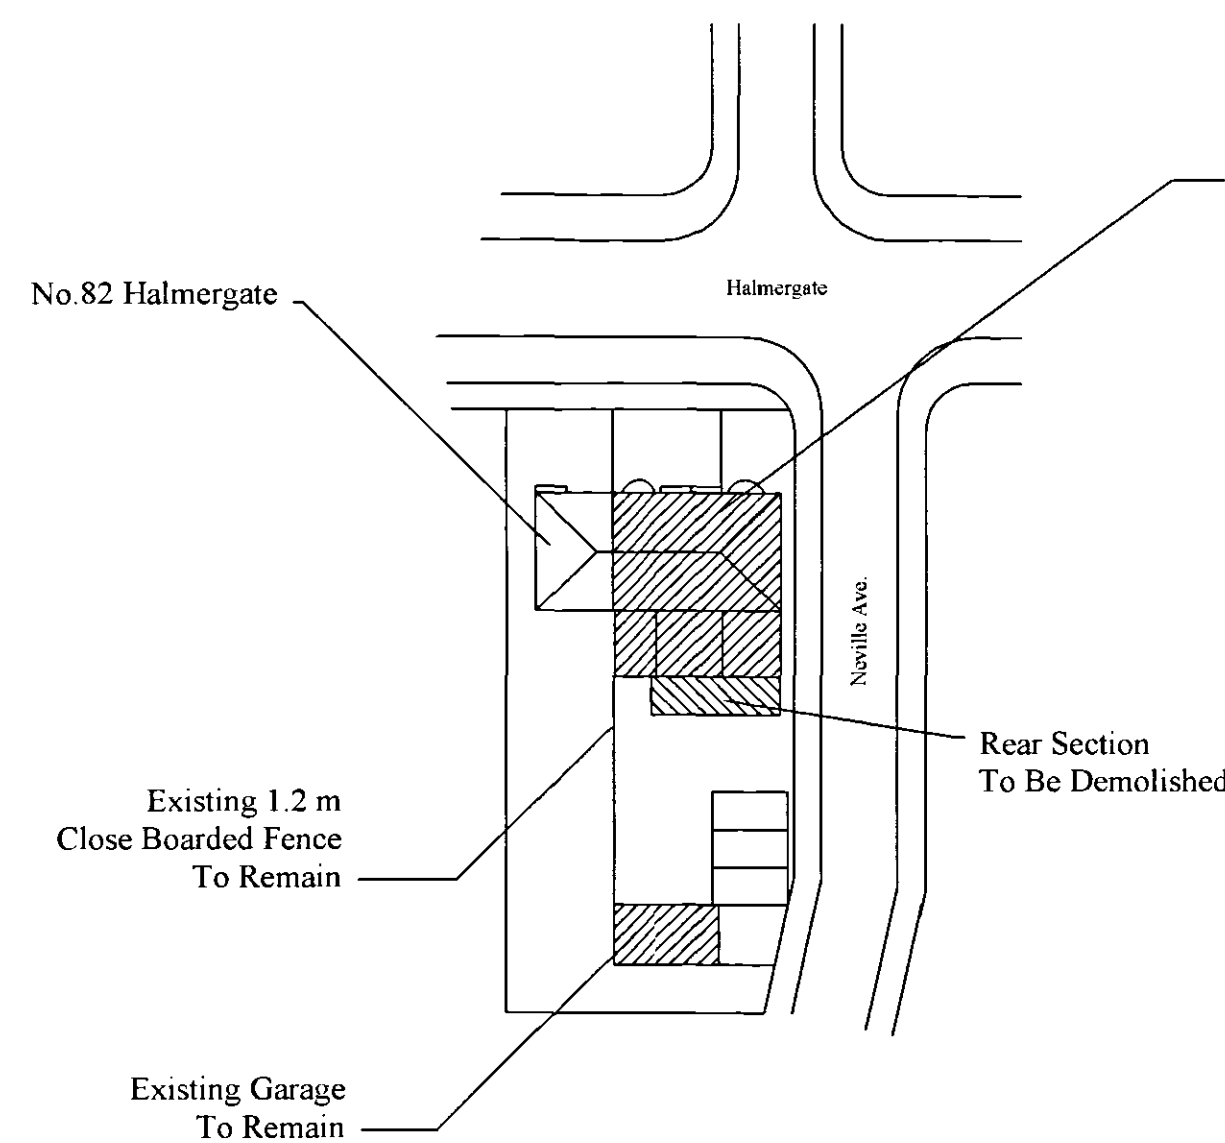

Site Block Plan  
Scale 1:500

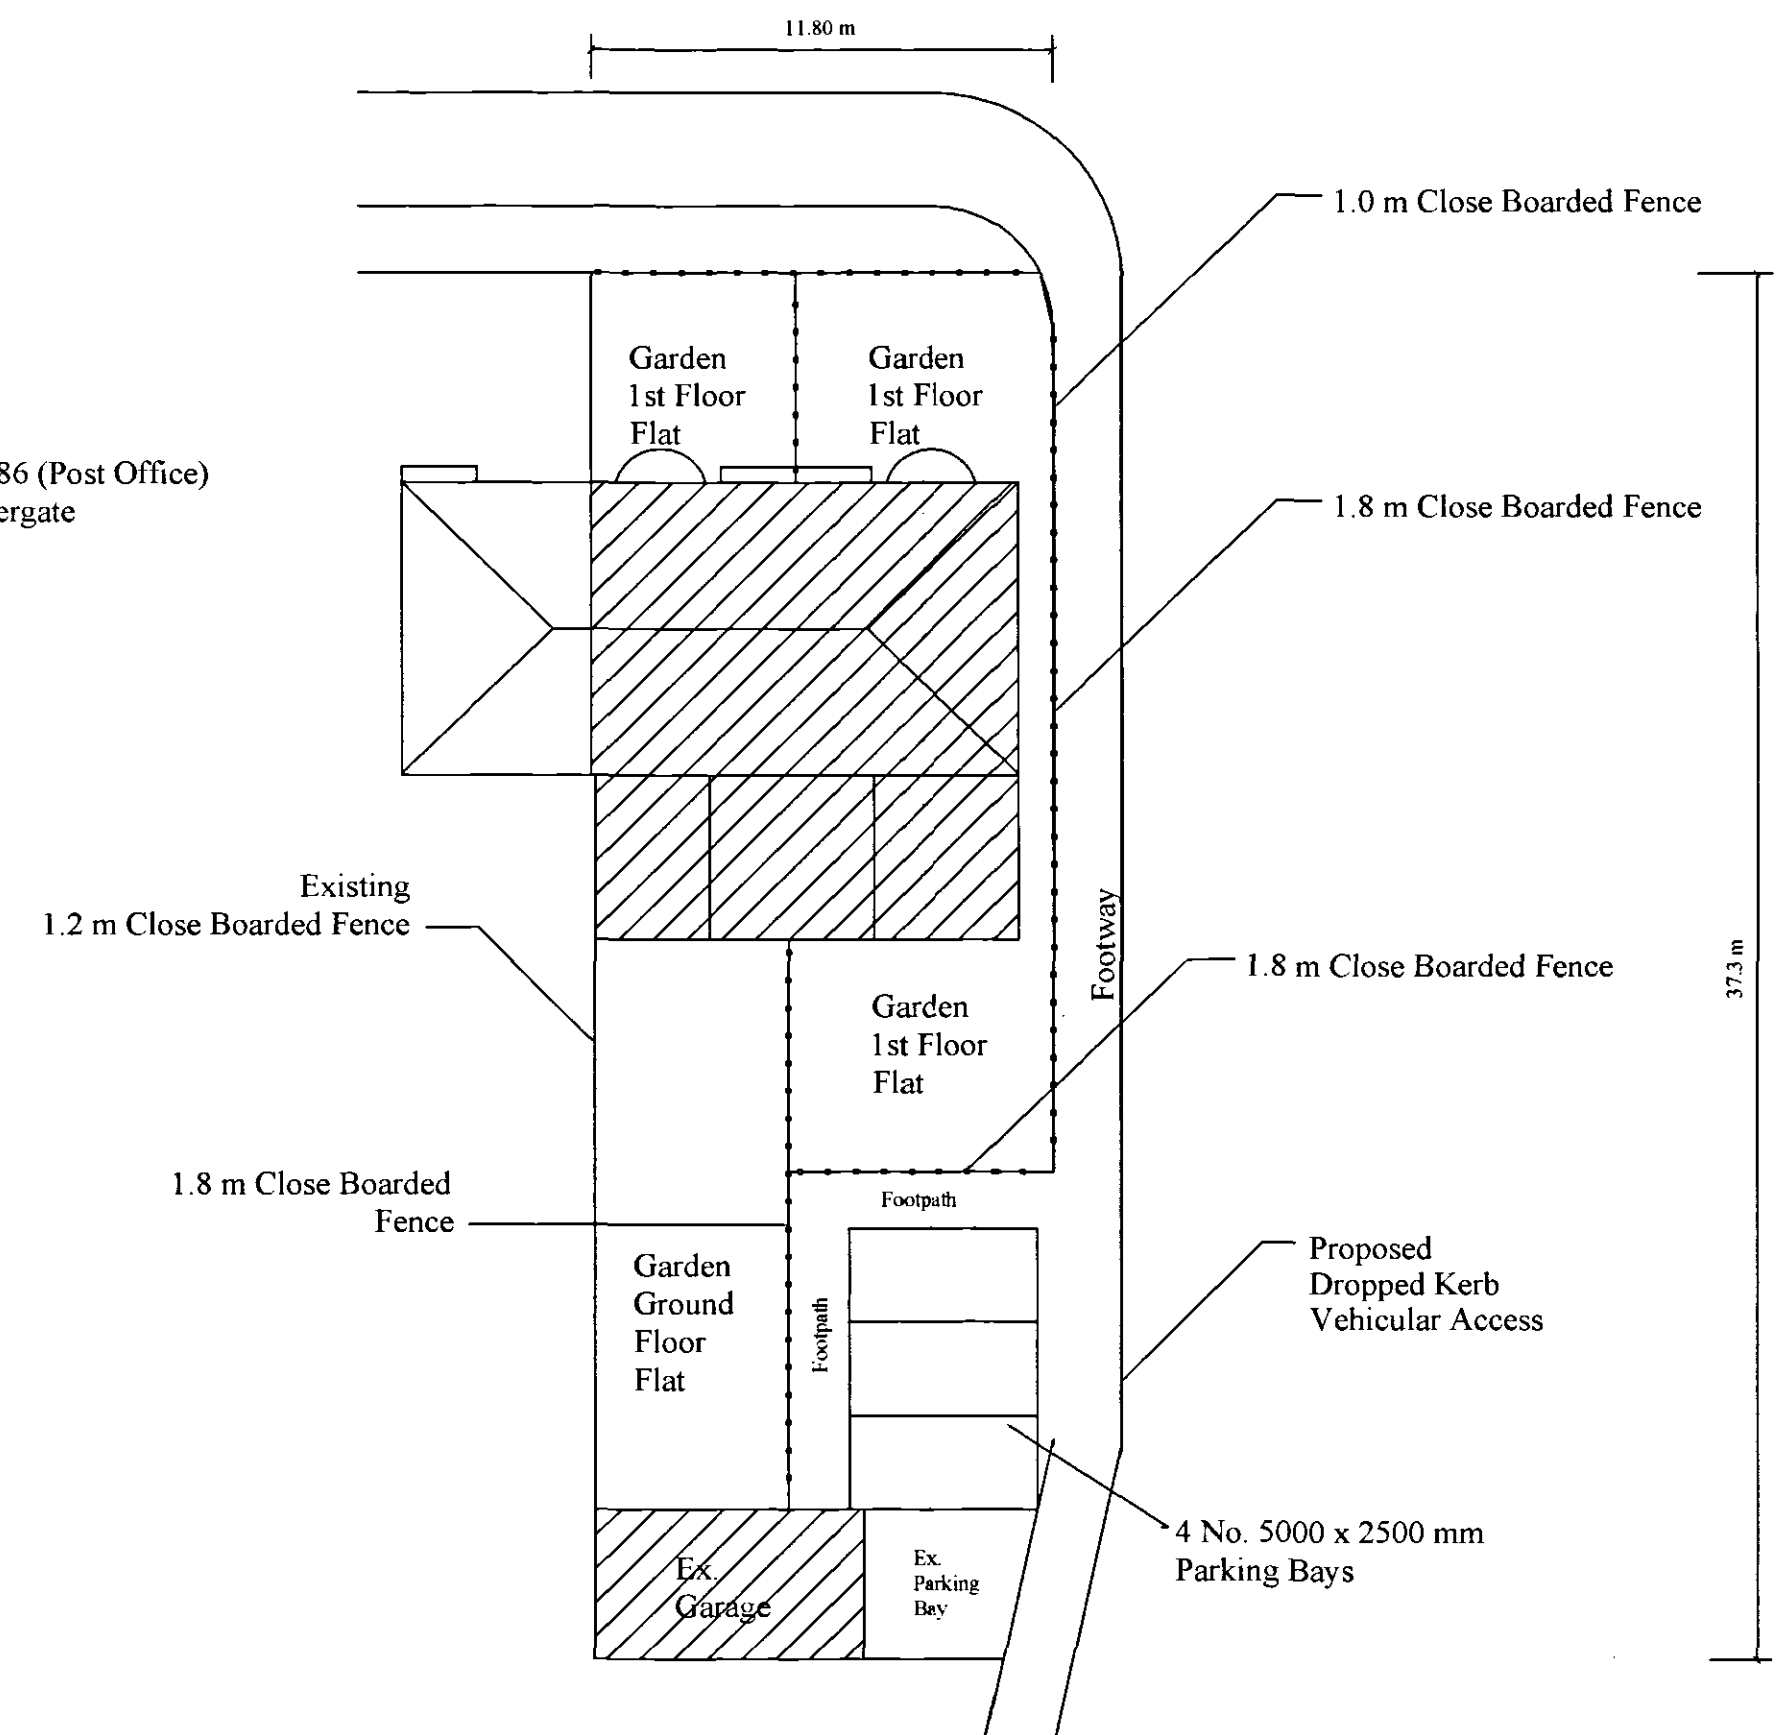

Plot Detail  
Scale 1:200



Rear Section to be Demolished




Rear Section to be Demolished



Shop & Post Office Front to be Demolished

Existing Neighbouring Property No. 82 Halmergate

Existing Elevations  
Scale 1:100

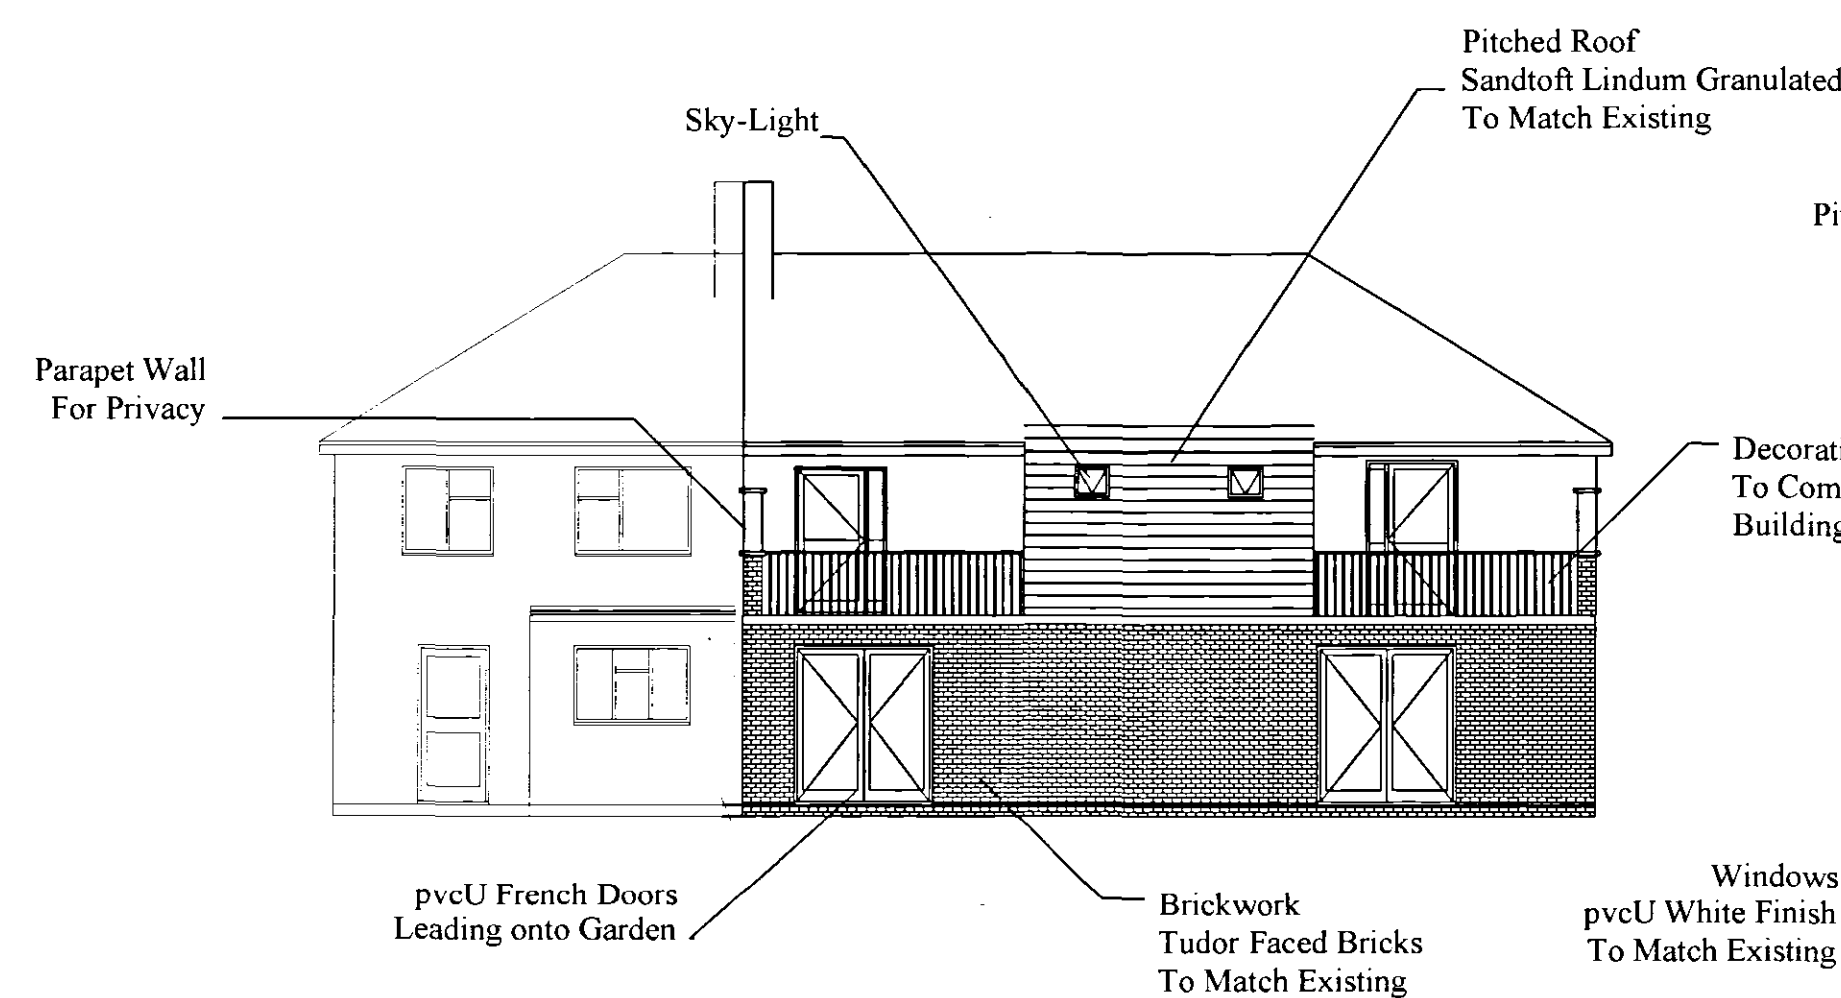

Pitched Roof

Decorative Steel Handrail To Comply with Building Regs

Windows pvcU White Finish To Match Existing



Render Finish White To Match Existing


Bow Window pvcU White Finish To Match Existing



Render Finish White To Match Existing

Porch Detail Arched Brickwork With Parapet Wall To Match Neighbouring Detail

Proposed Elevations  
Scale 1:100

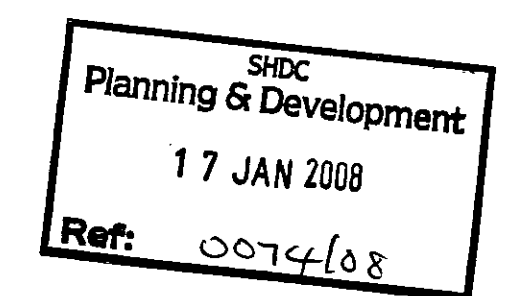

Existing Neighbouring Property No. 82 Halmergate

Notes:  
Plot Approximately 444 Sq.m  
ie. 0.044 Ha.

Client:  
Mr D Bailey  
84 & 86 Halmergate  
Spalding  
PE11 2EQ

Agent:  
M & T Services  
17 Clover Way  
Wygate Park  
Spalding  
PE11 3GD

Project:  
Proposed Conversion of  
House and Post Office  
into 4 No. Self  
Contained Flats

Drawing Title:  
Planning Permission  
Proposal:  
Elevations & Parking  
Detail

Drawn By: MVT Date: October 2007

Scale: As Shown Drawing Number: J0613-002

