




Site Location Plan
Scale 1:1250

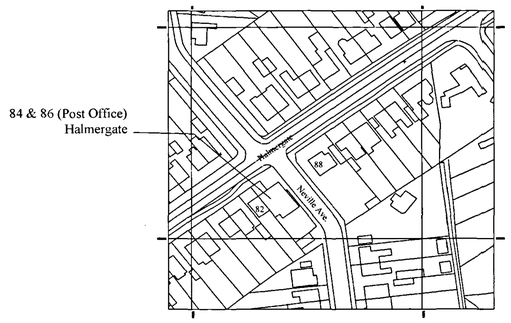

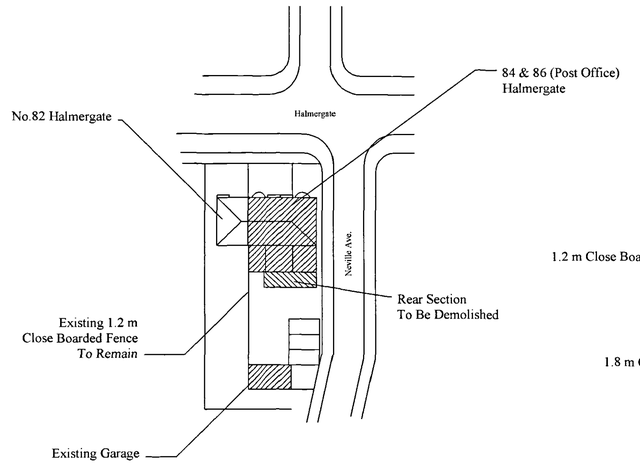

Site Block Plan
Scale 1:500

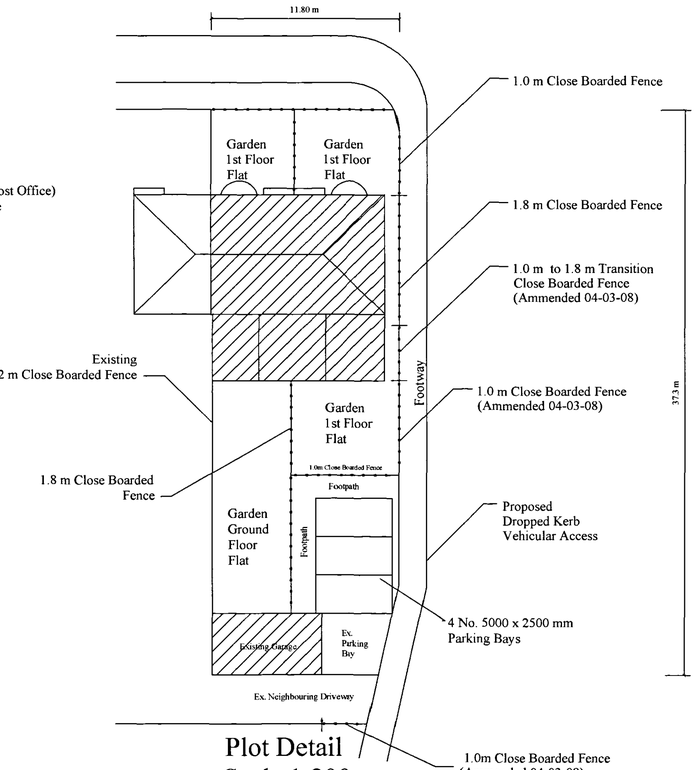


Plot Detail
Scale 1:200

Notes:

Plot Approximately 444 Sq.m

ie. 0.044 Ha.

Drawing ammended 04-03-08 following comments made by Highway Dept.

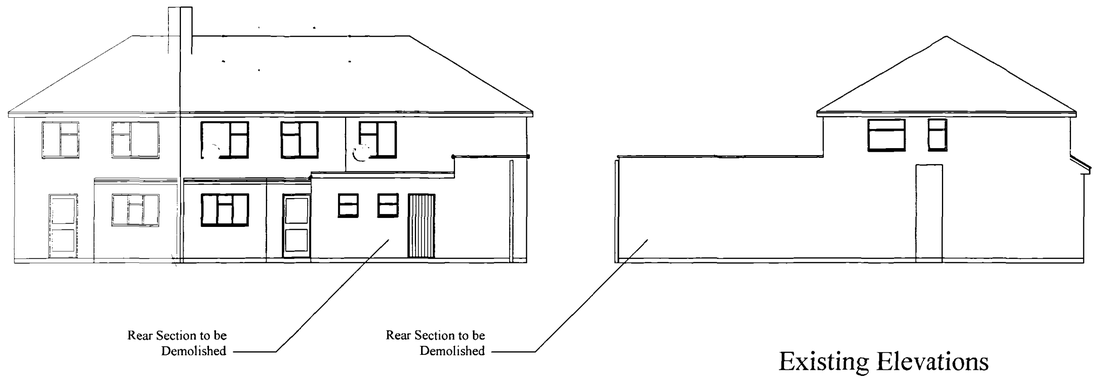



Existing Elevations
Scale 1:100




Development
10 MAR 2008
Rec'd 0074/08

A1
0074/08

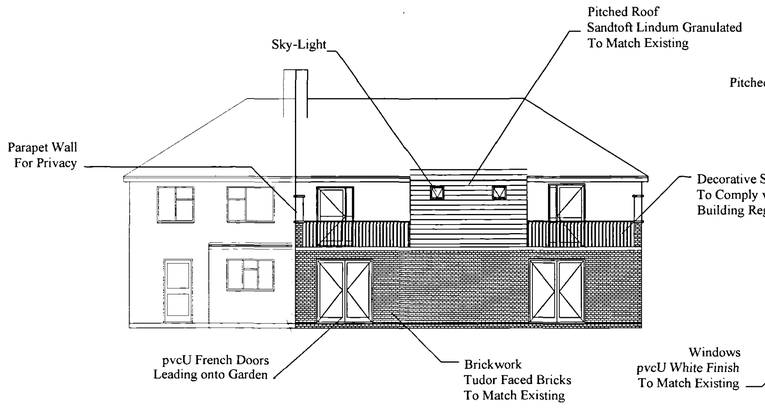

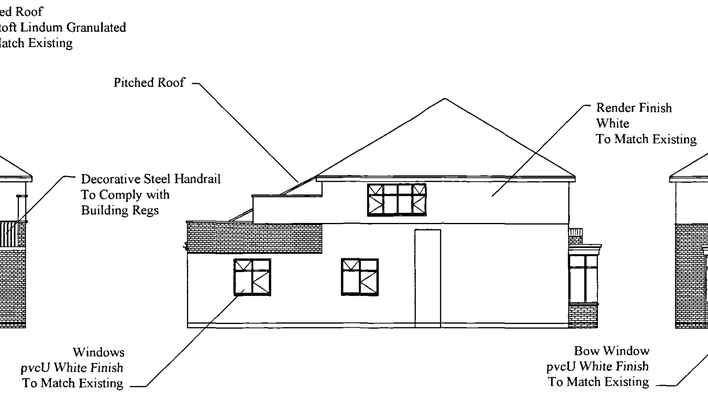

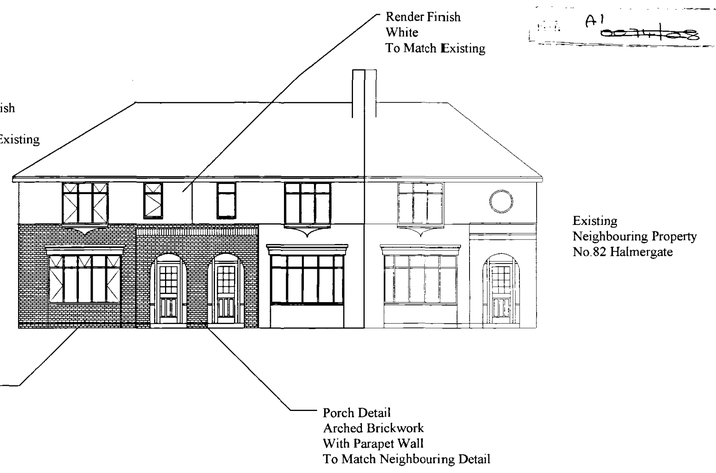

Proposed Elevations
Scale 1:100

Client:
Mr D Bailey
84 & 86 Halmergate
Spalding
PE11 2EQ

Agent:
M & T Services
17 Clover Way
Wygate Park
Spalding
PE11 3GD

Project:
Proposed Conversion of House and Post Office into 4 No. Self Contained Flats

Drawing Title:
Planning Permission Proposal:

Elevations & Parking Detail

Drawn By:	Date:
MVT	**October 2007**
Scale:	Drawing Number:
As Shown	**J0613-002-A1**