



89 Pinchbeck Road

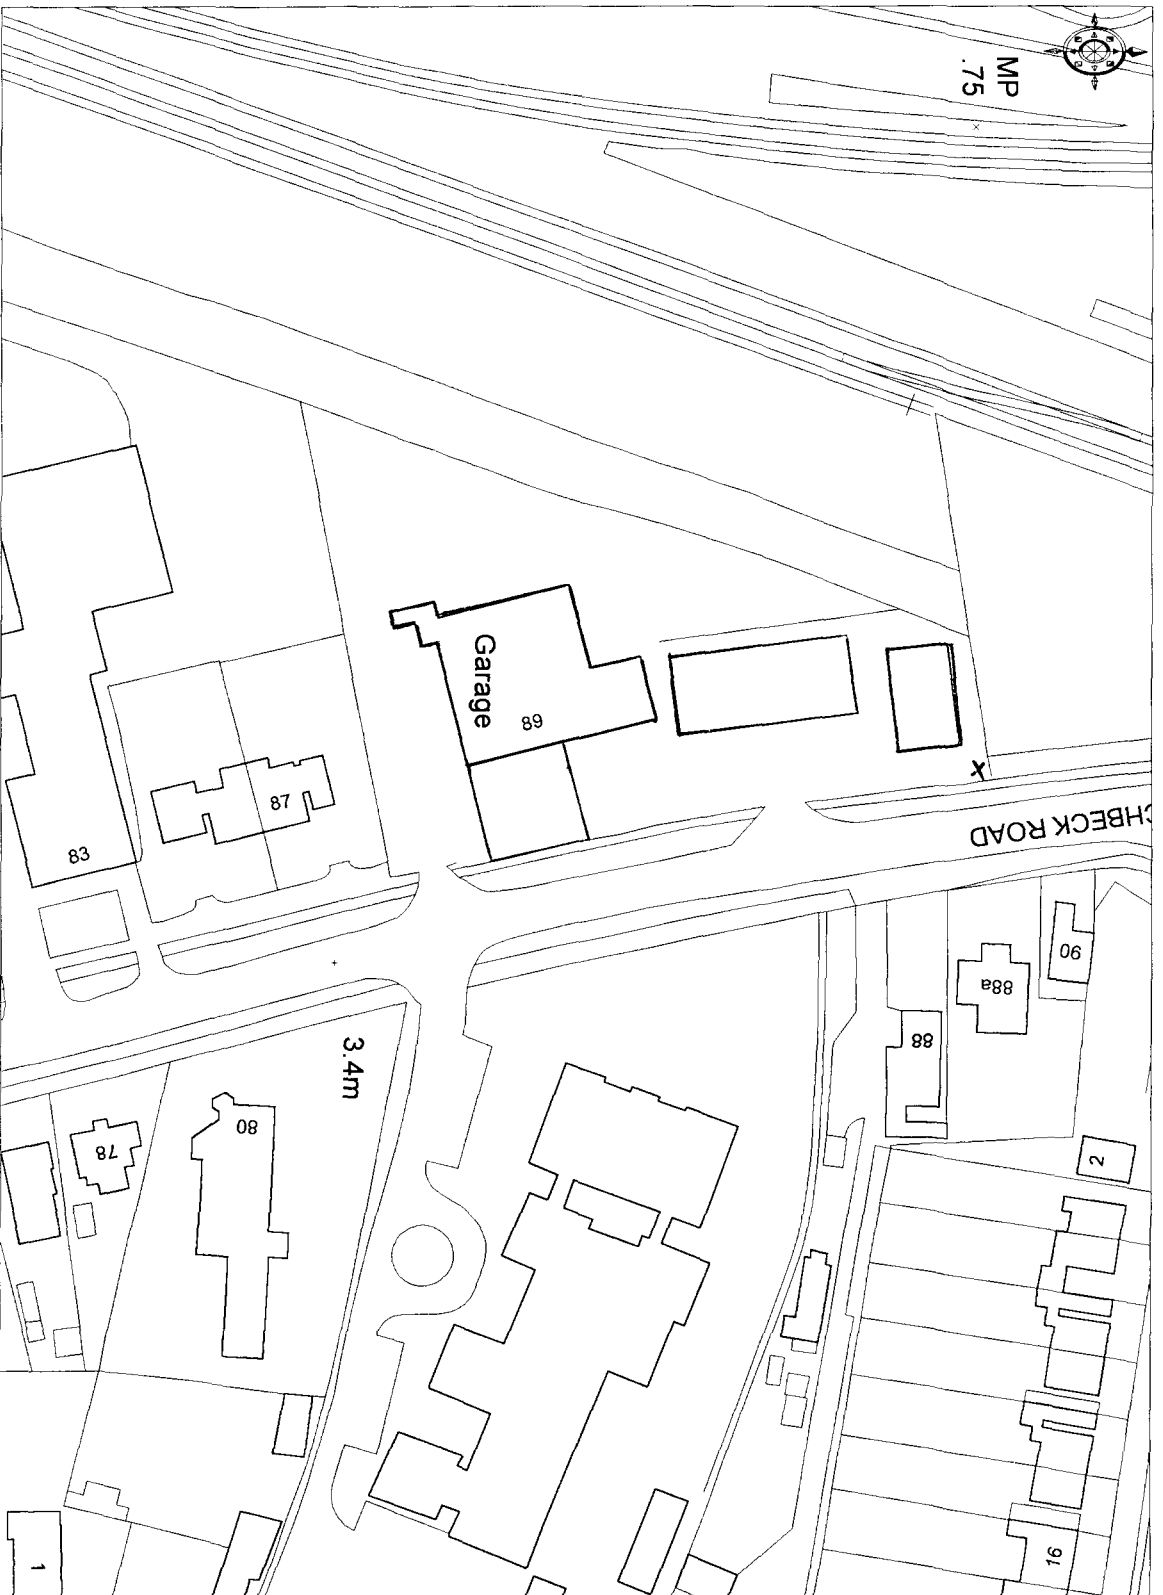

© Crown copyright 2001. All rights reserved. Based on Ordnance Survey digital data Survey Scale - 1:2500. Plotted Scale - 1:1250.
(Scales other than a Survey Scale should not be used for accurate measurement). Business occupancy data ©2001. Thomson Directories Ltd.




2652.MAP
19/01/01

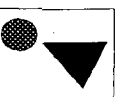

199600


Location

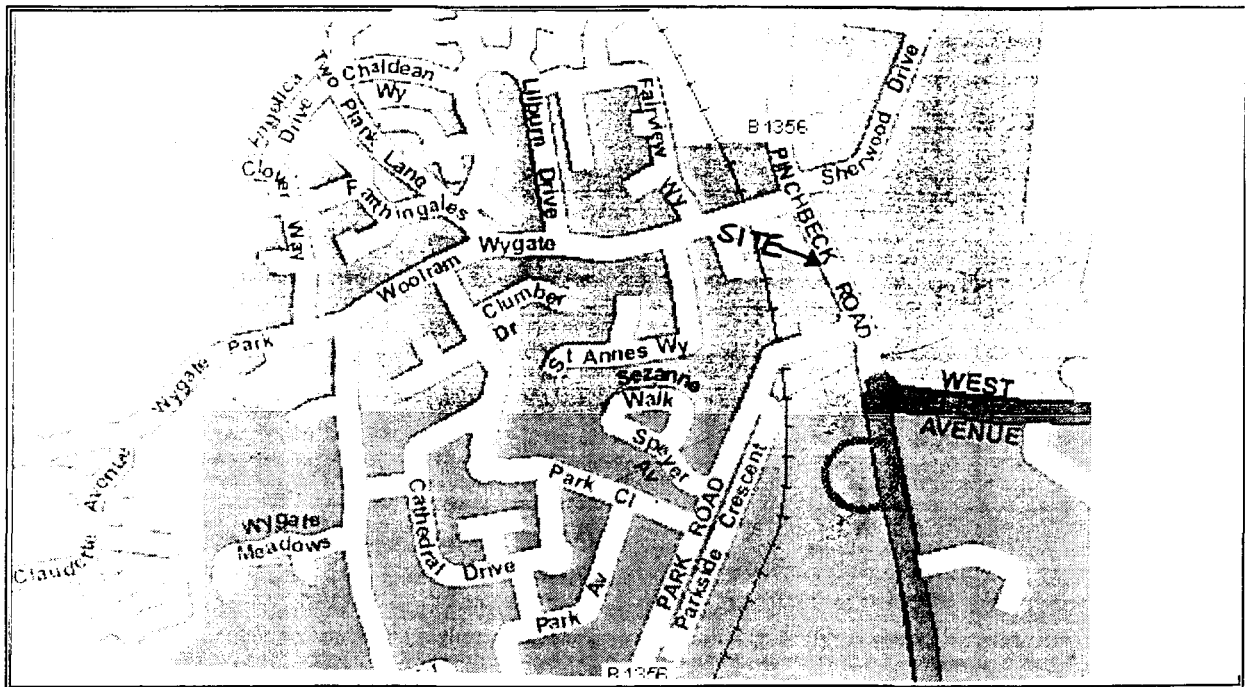


0076101

	Address	Scale :
	89 PINCHBECK ROAD SPALDING LINCOLNSHIRE PE11 1QH	
	YD350501 - 8000	


Unit Specifications

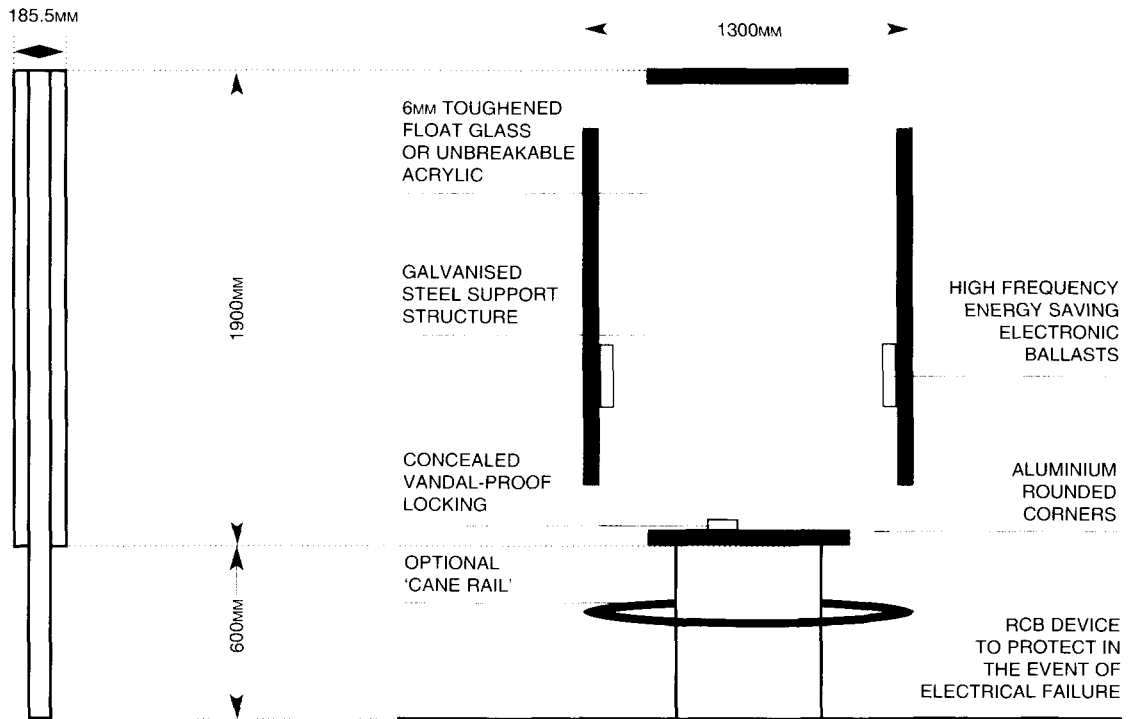

Wall Mounted Unit

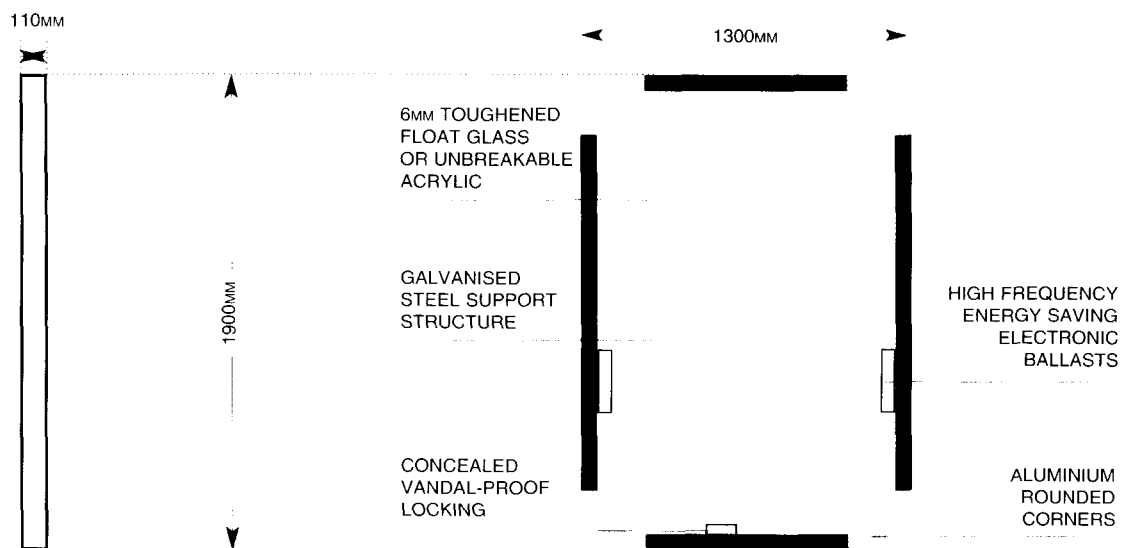

Elevation

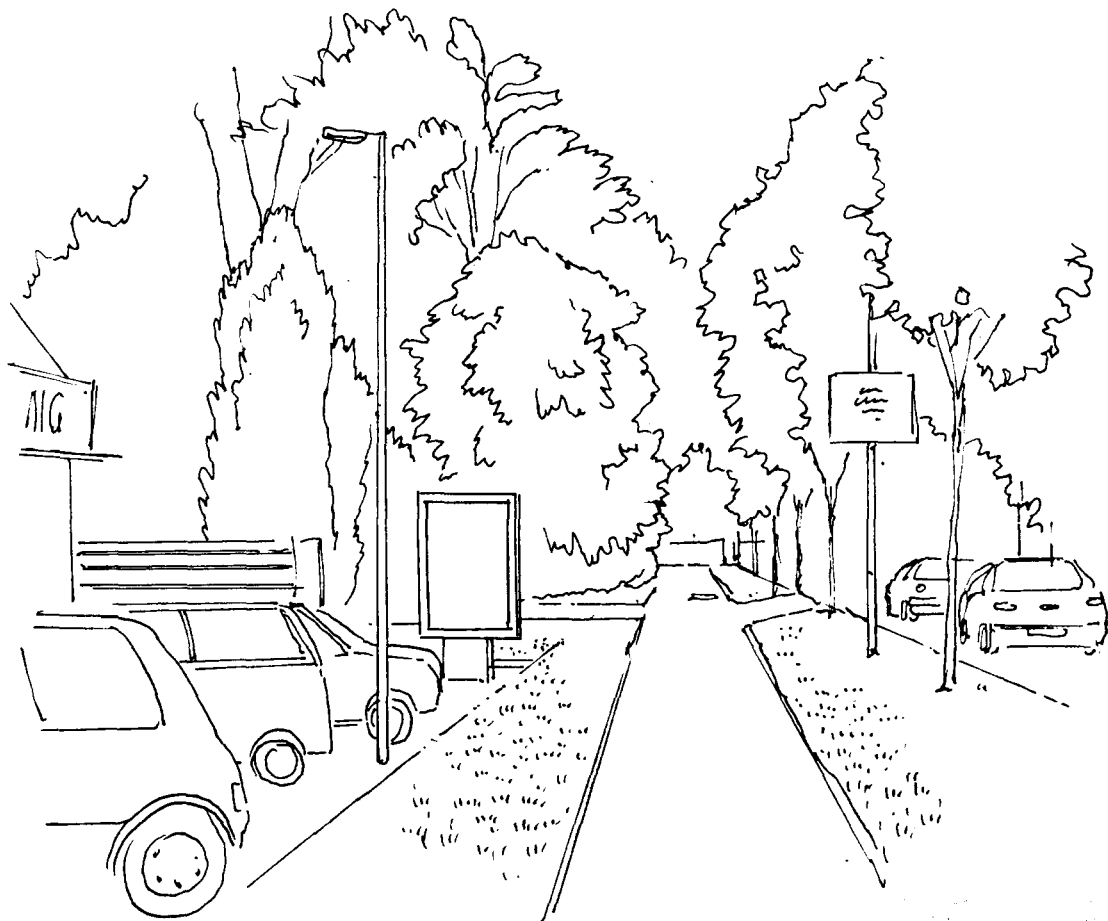

0076191

	Address	Scale 1:100
	89 PINCHBECK ROAD SPALDING PETERBOROUGH PE11 1QH	
	YD-350 501 8000	

Planning Application



A TYPICAL FREESTANDING PANEL

89 Pinchbeck Road

1. The proposed development is a Freestanding Panel for the purpose of the Planning Application.

0076/21