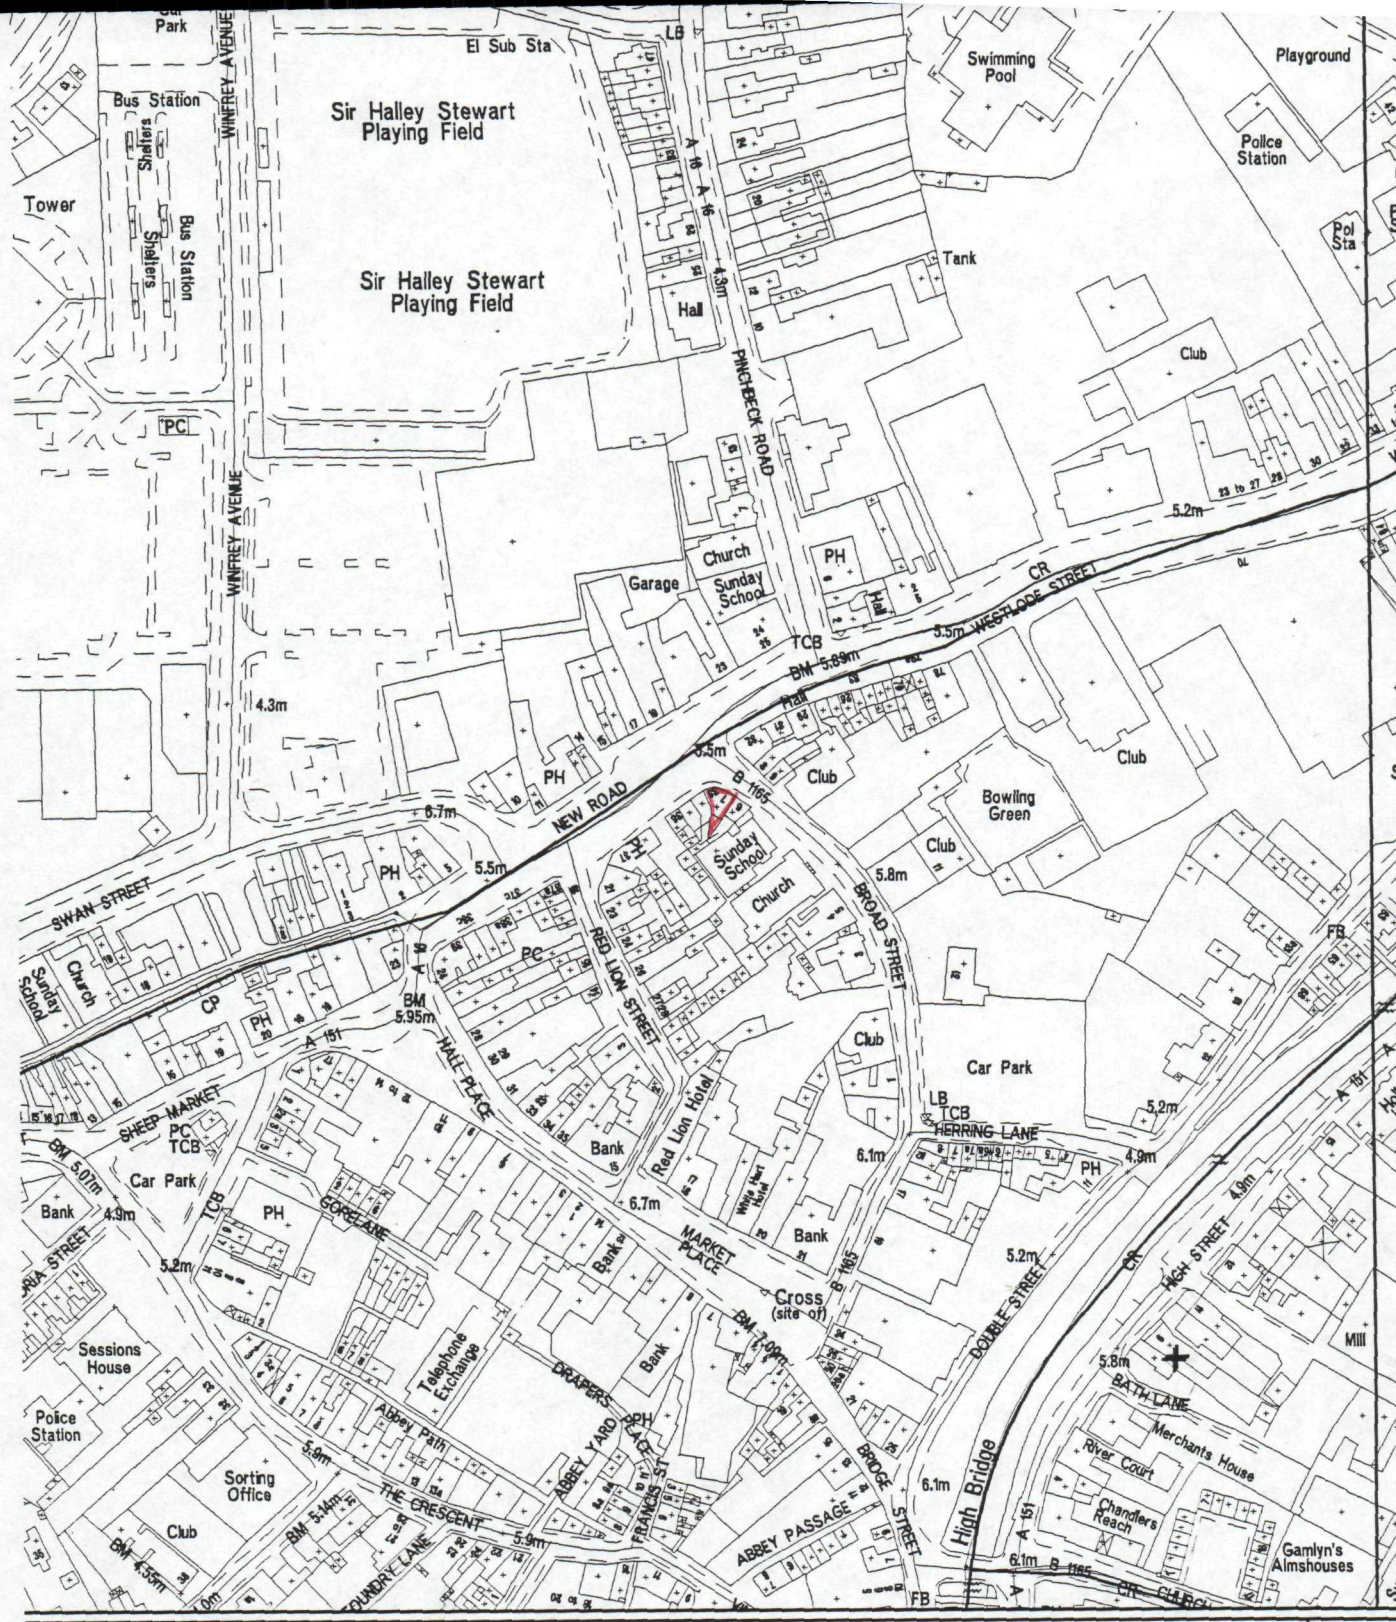


SOUTH HOLLAND DISTRICT COUNCIL

Council Offices
Priory Road
Spalding
Lincolnshire
PE11 2XE

Tel 01775 761161


This copy has been produced specifically for Planning and Building Control purposes only.
No further copies may be made

SOUTH HOLLAND DISTRICT COUNCIL
HOUSING & PLANNING
28 JAN 1999
Ref: 0077/97


DETERMINED
PLAN

Reproduced from the Ordnance Survey mapping with the permission of the Controller of Her Majesty's Stationery Office (c) Crown Copyright. Unauthorised reproduction infringes Crown copyright and may lead to prosecution or civil proceedin

OS Licence No LA079413

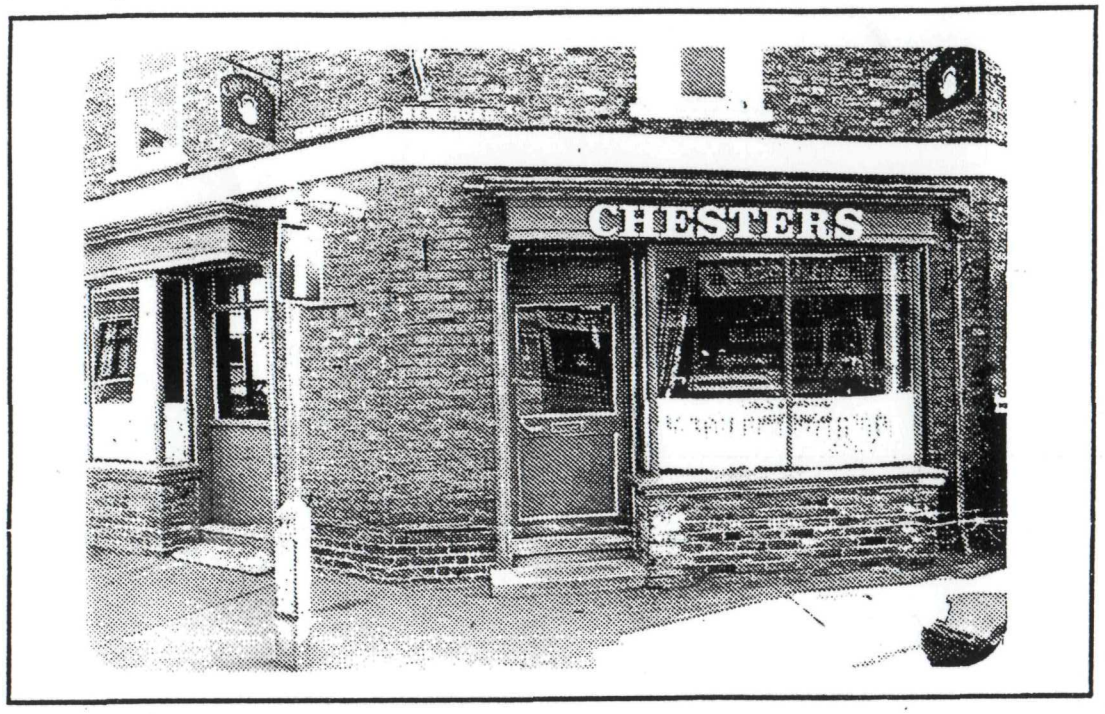

PHOTOGRAPH OF EXISTING ELEVATION

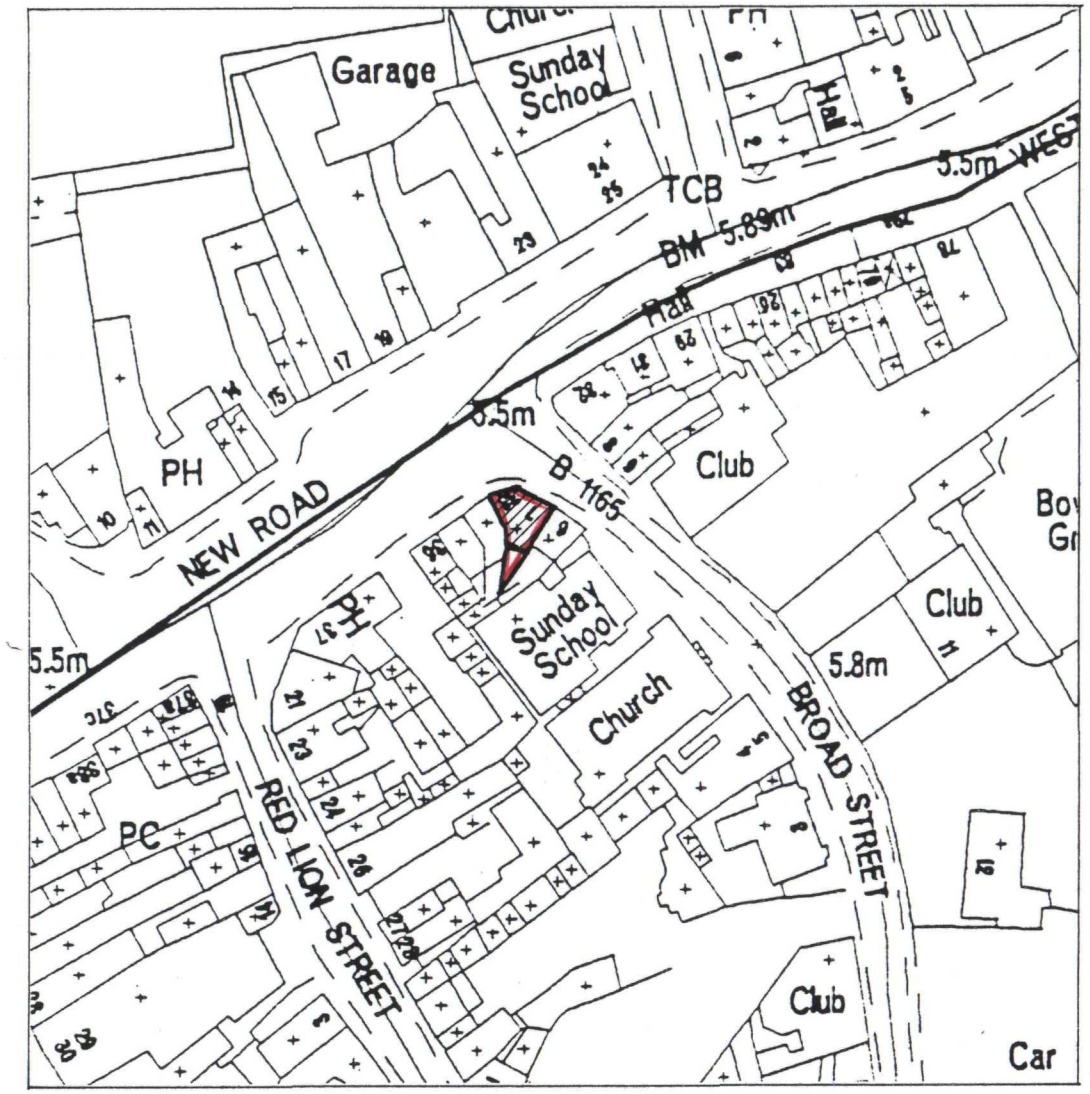

SITE LOCATION PLAN 1:1250

DETERMINED PLAN

SOUTH HOLLAND DC
HOUSING & PLANNING
28 JAN 1999
Ref: 0077/97

Client: Mrs CHEUNG	Scale: 1:1250	
Project: Proposed Takeaway	Date: JAN 99	
	Drawn by: Z Q L	
Drawing Title: SITE LOCATION PLAN. PHOTOGRAPH OF EXISITING ELEVATION		Drg No.: ED 001