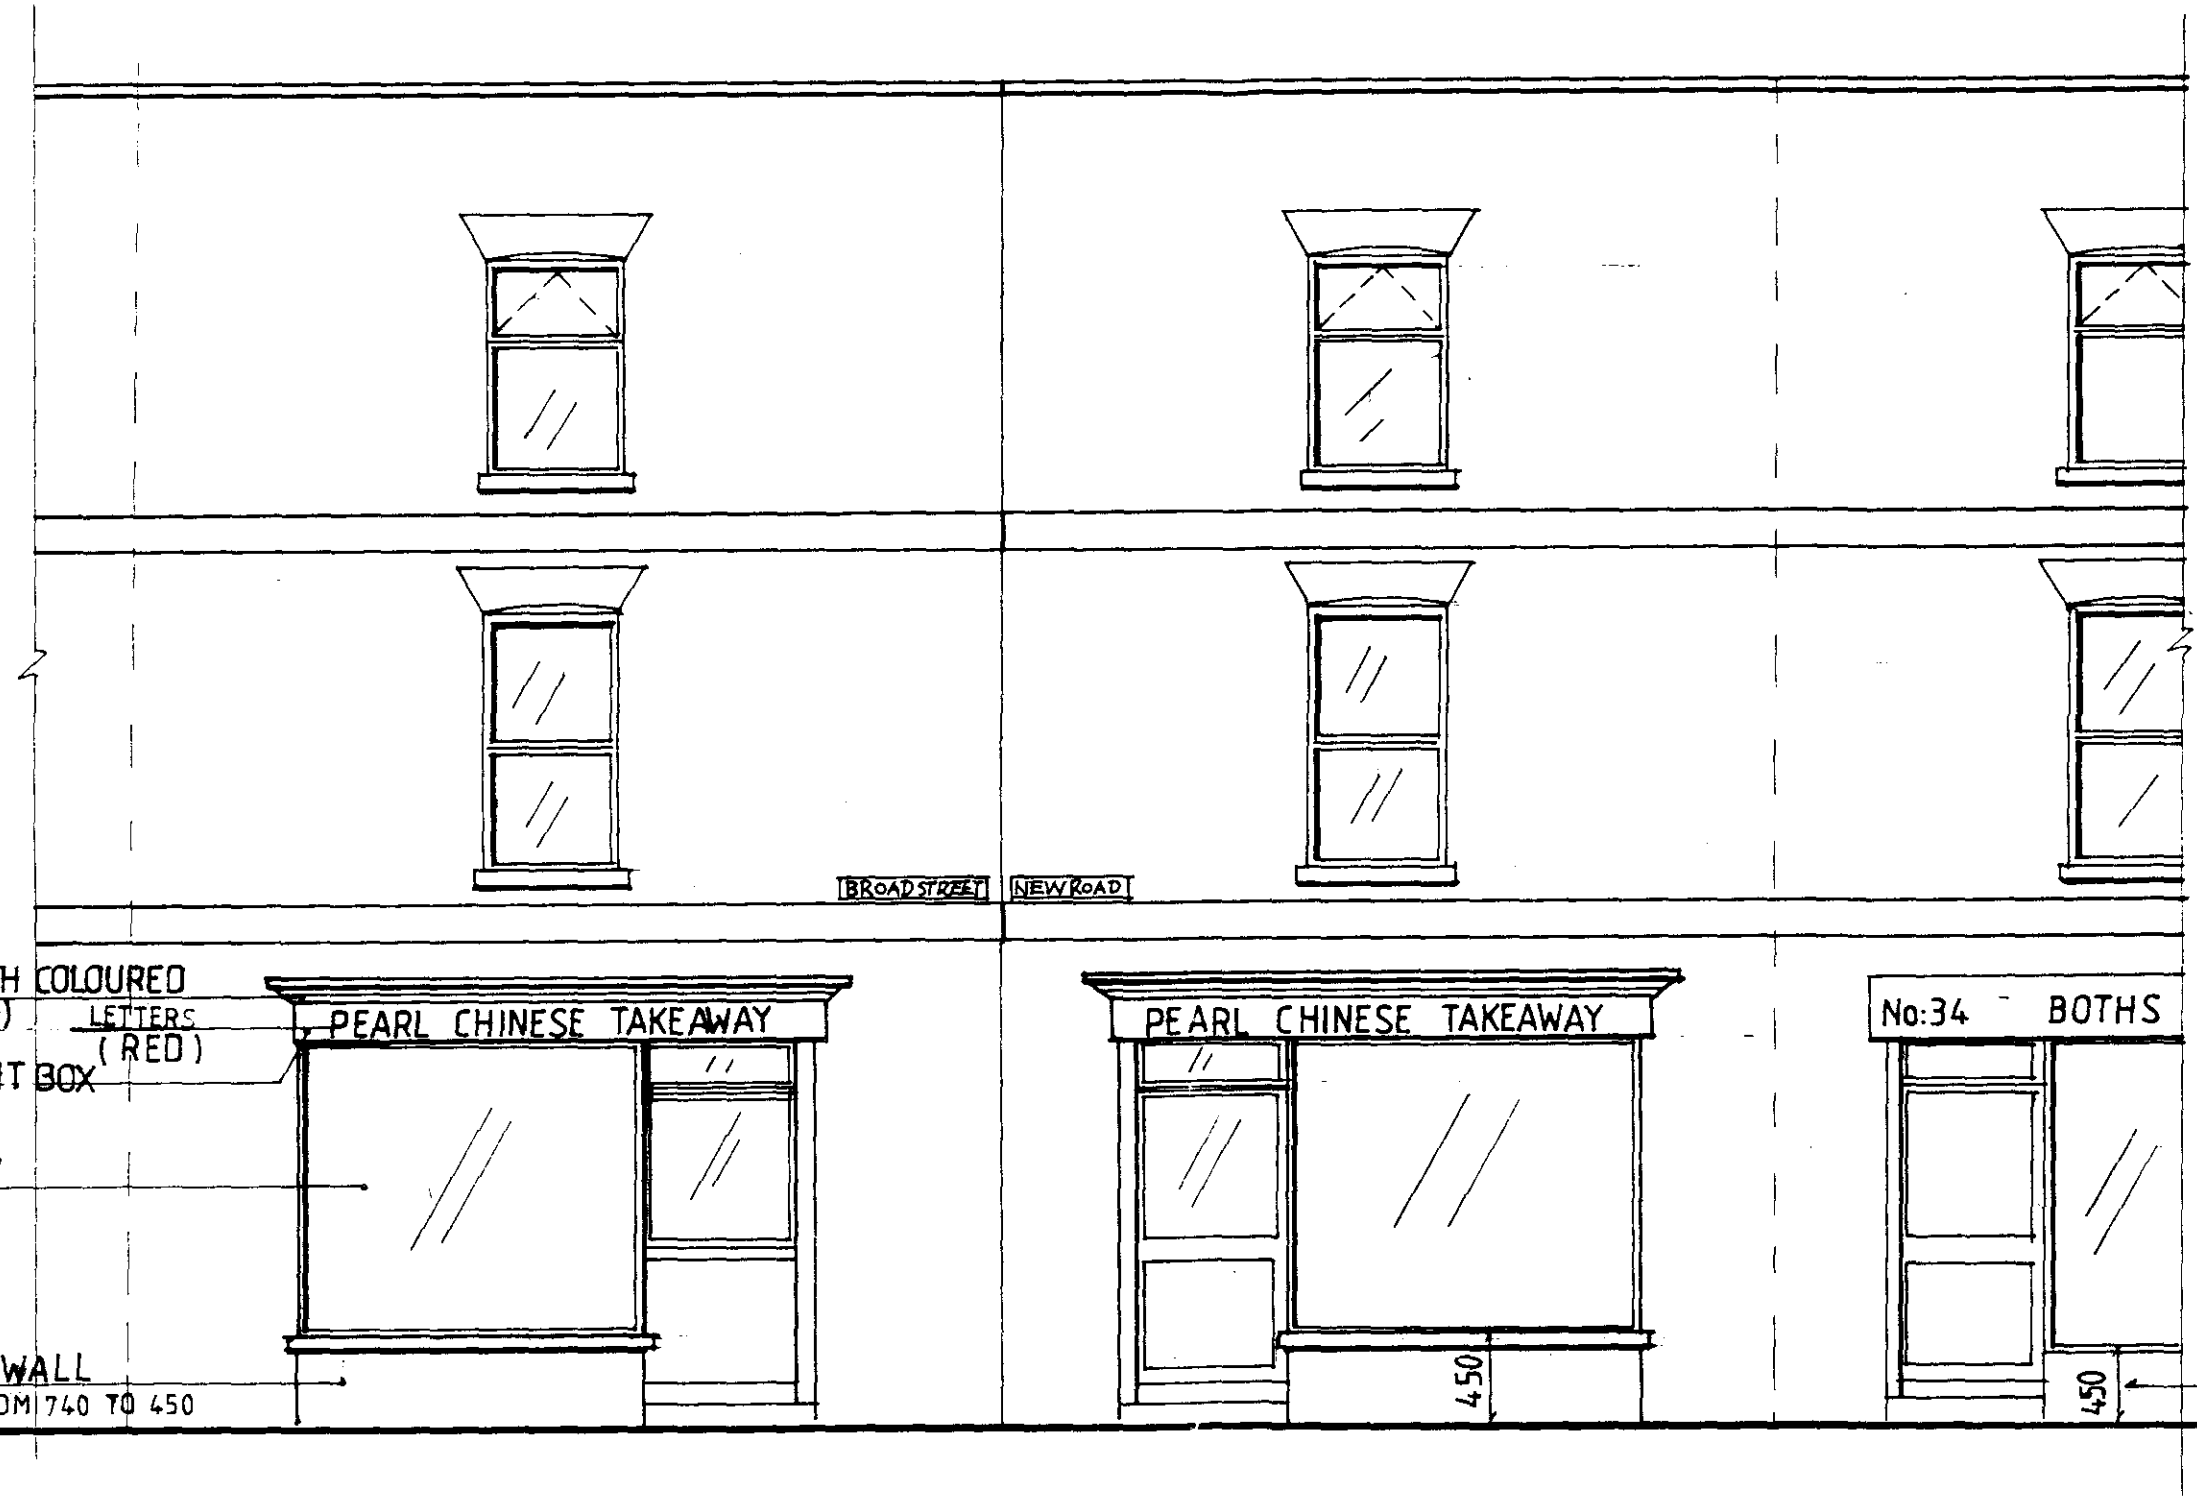
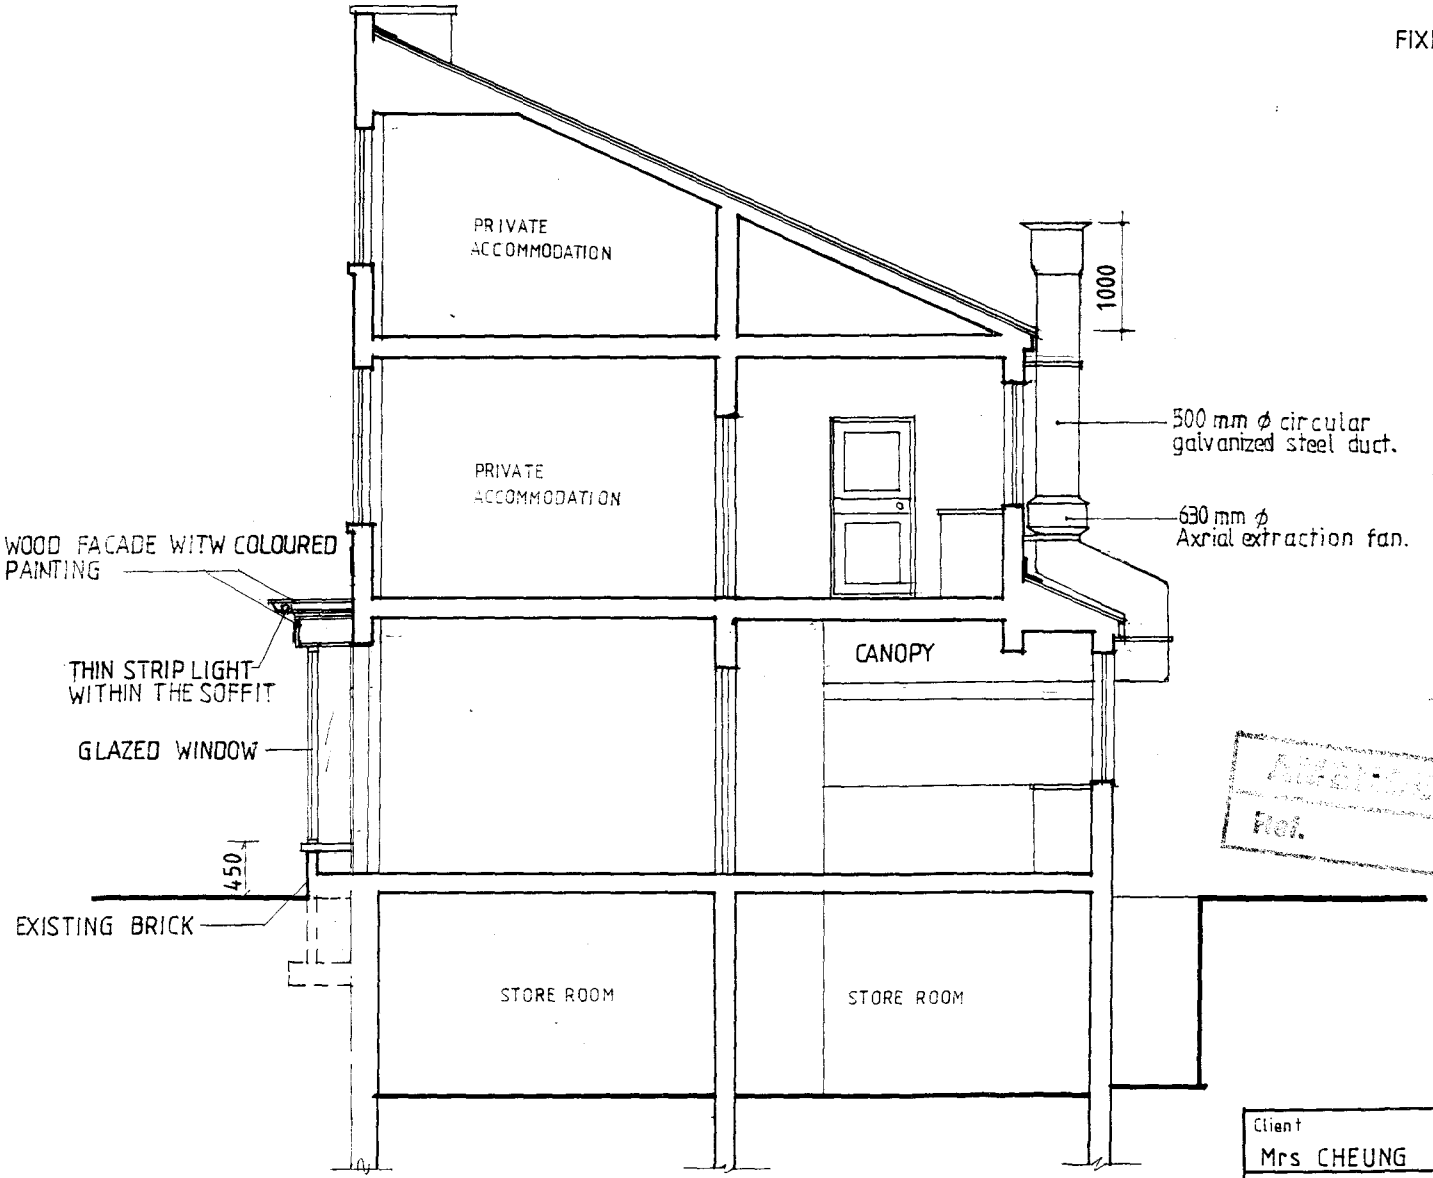


SOUTH HOLLAND HOUSING & PLANNING
SUPERSEDED
Ref 0077/99

ELEVATION TO BROAD STREET AND NEW ROAD

Client: Mrs CHEUNG	Scale: 1:50	
Project: Proposed Takeaway	Date: JAN 99	
	Drawn by: Z.Q.LI	
Drawing Tittle: ELEVATION		Drg No.: 001

H16/0077/99




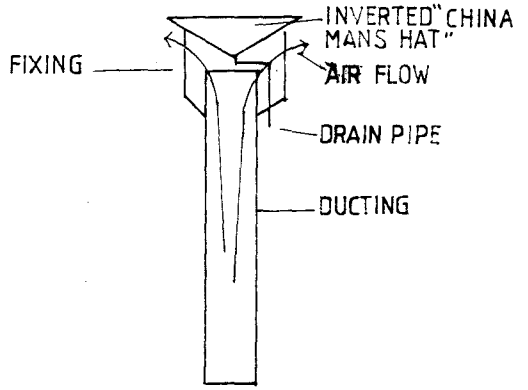


DIAGRAM OF RAINPROOF TERMINAL

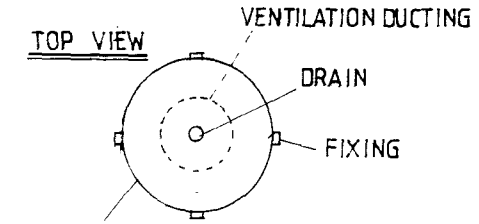


APPROVED PLAN
Ref.
0077/99
DETERMINED PLAN


A-A SECTION

Client: Mrs CHEUNG	Scale: 1:50	
Project: Proposed Takeaway	Date: JAN 99	
	Drawn by: Z.Q.LI	
Drawing Tittle: SECTION , CHIMNEY .		Drg No.: D02

H16/0077/99.

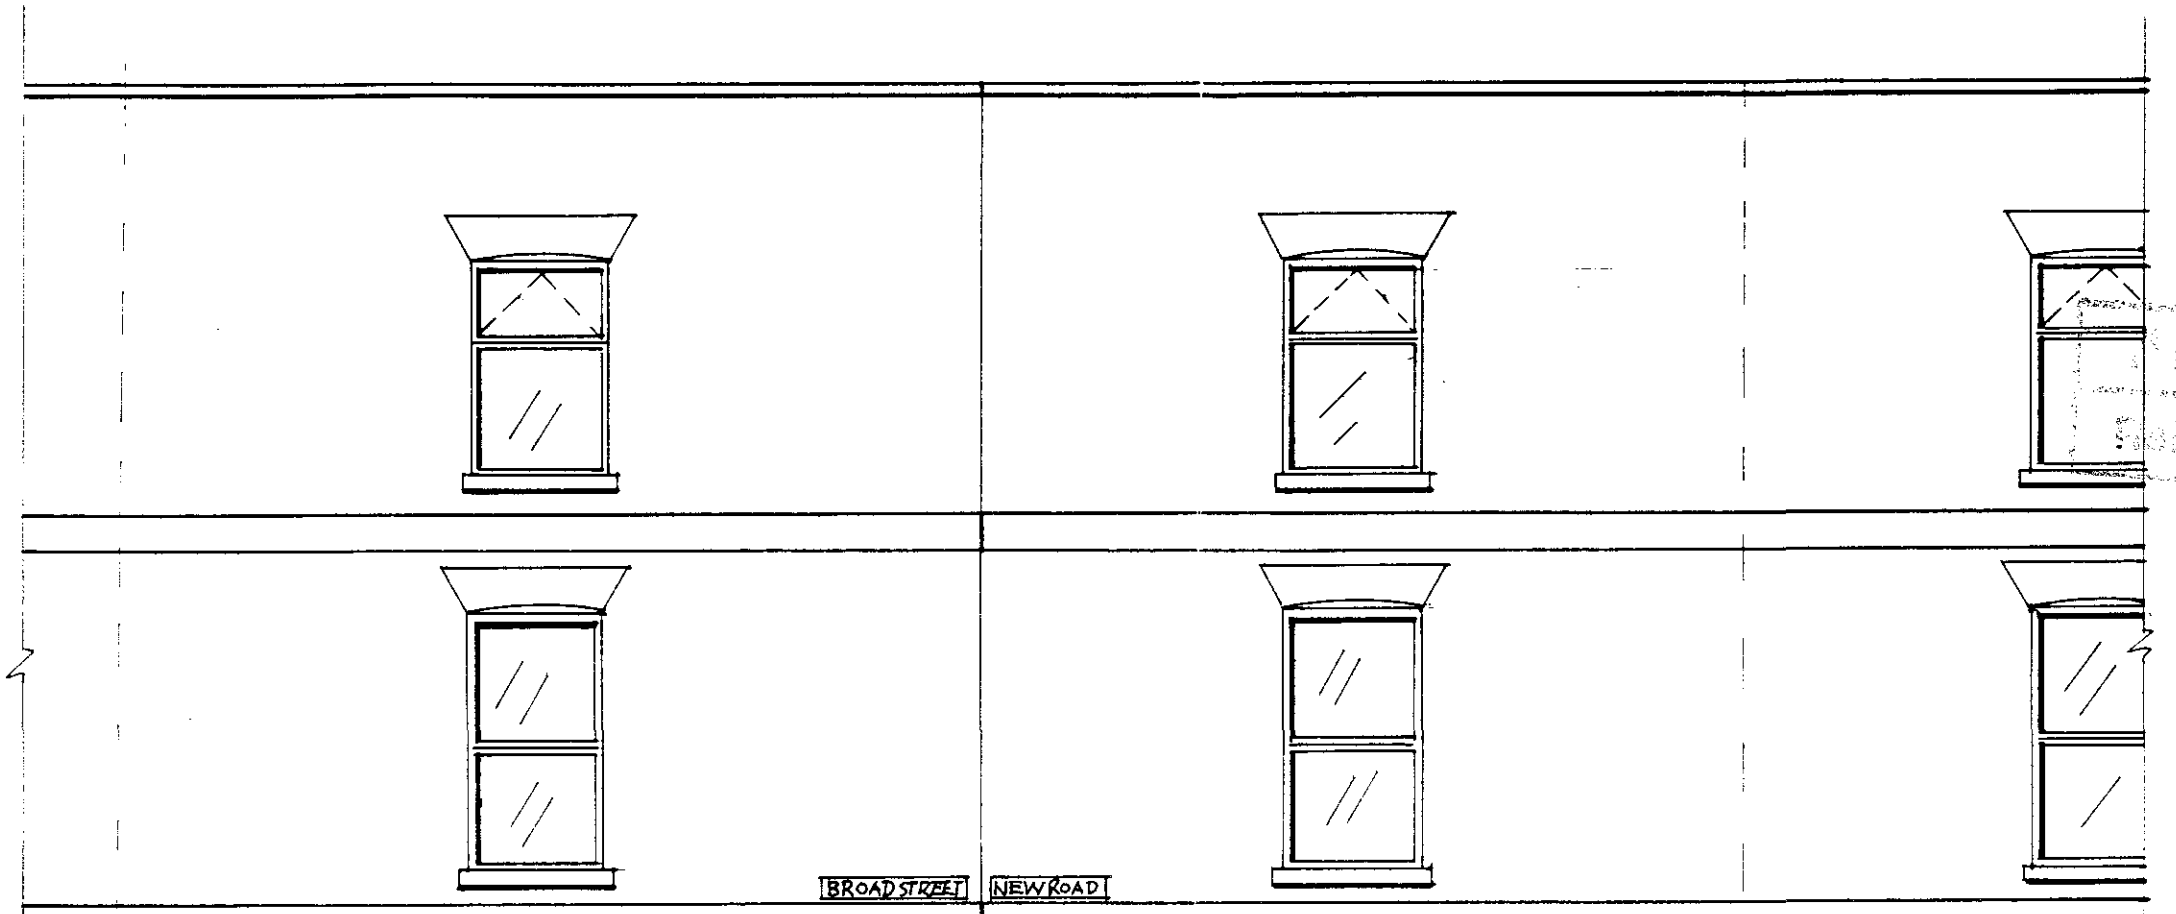

DETERMINED PLAN
24 MAR 1999
Ref: 0077/99
DETERMINED PLAN

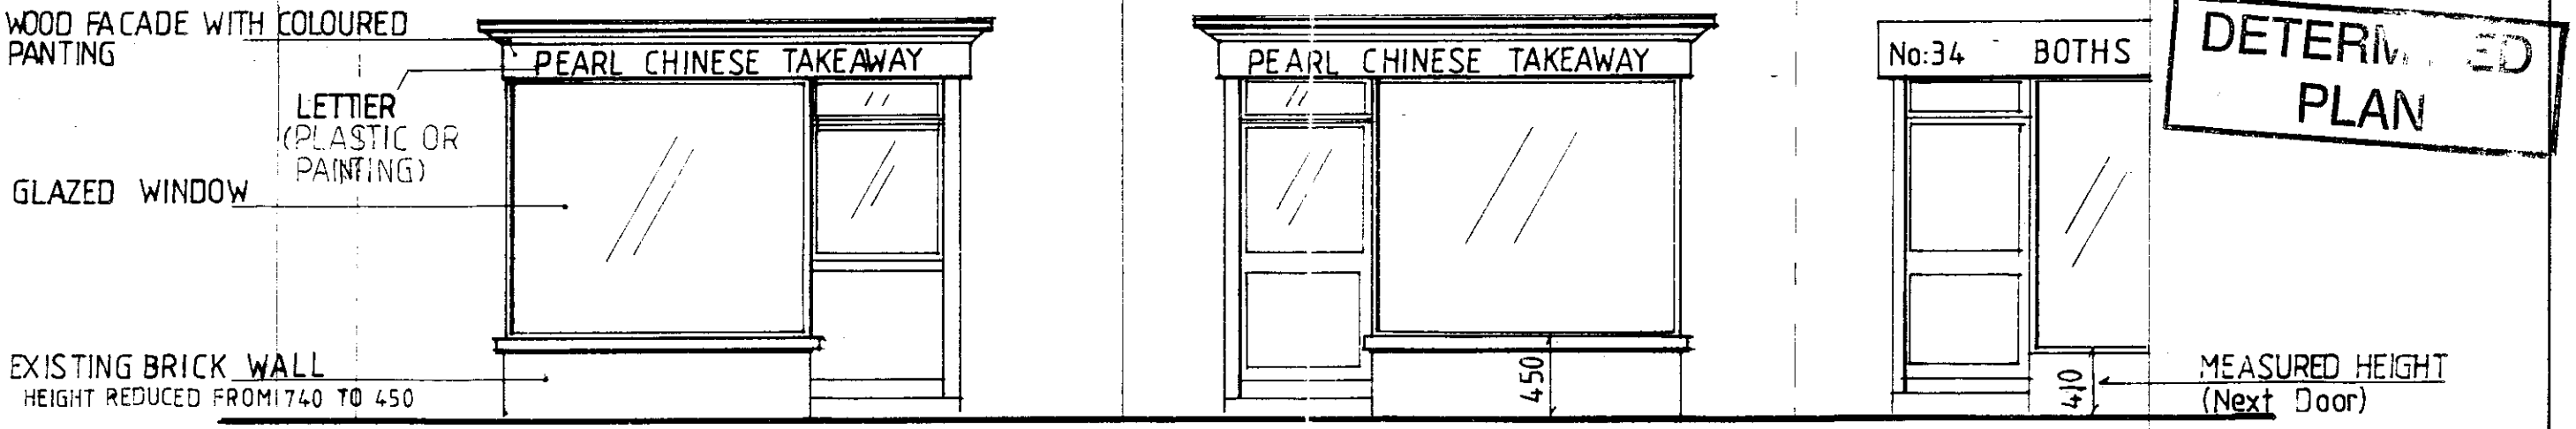

ELEVATION TO BROAD STREET AND NEW ROAD


Client: Mrs CHEUNG	Scale: 1:50	
Project: Proposed Takeaway	Date: JAN 99	
	Drawn by: Z.Q.LI	
Drawing Tittle: ELEVATION		Drg No.: D01



SOUTH HOLLAND HOUSING & PLANNING
SUPERSEDED
Ref 0077/99

ELEVATION TO BROAD STREET AND NEW ROAD

Client: Mrs CHEUNG	Scale: 1:50	
Project: Proposed Takeaway	Date: JAN 99	
	Drawn by: Z.Q.LI	
Drawing Tittle: ELEVATION		Drg No.: D01

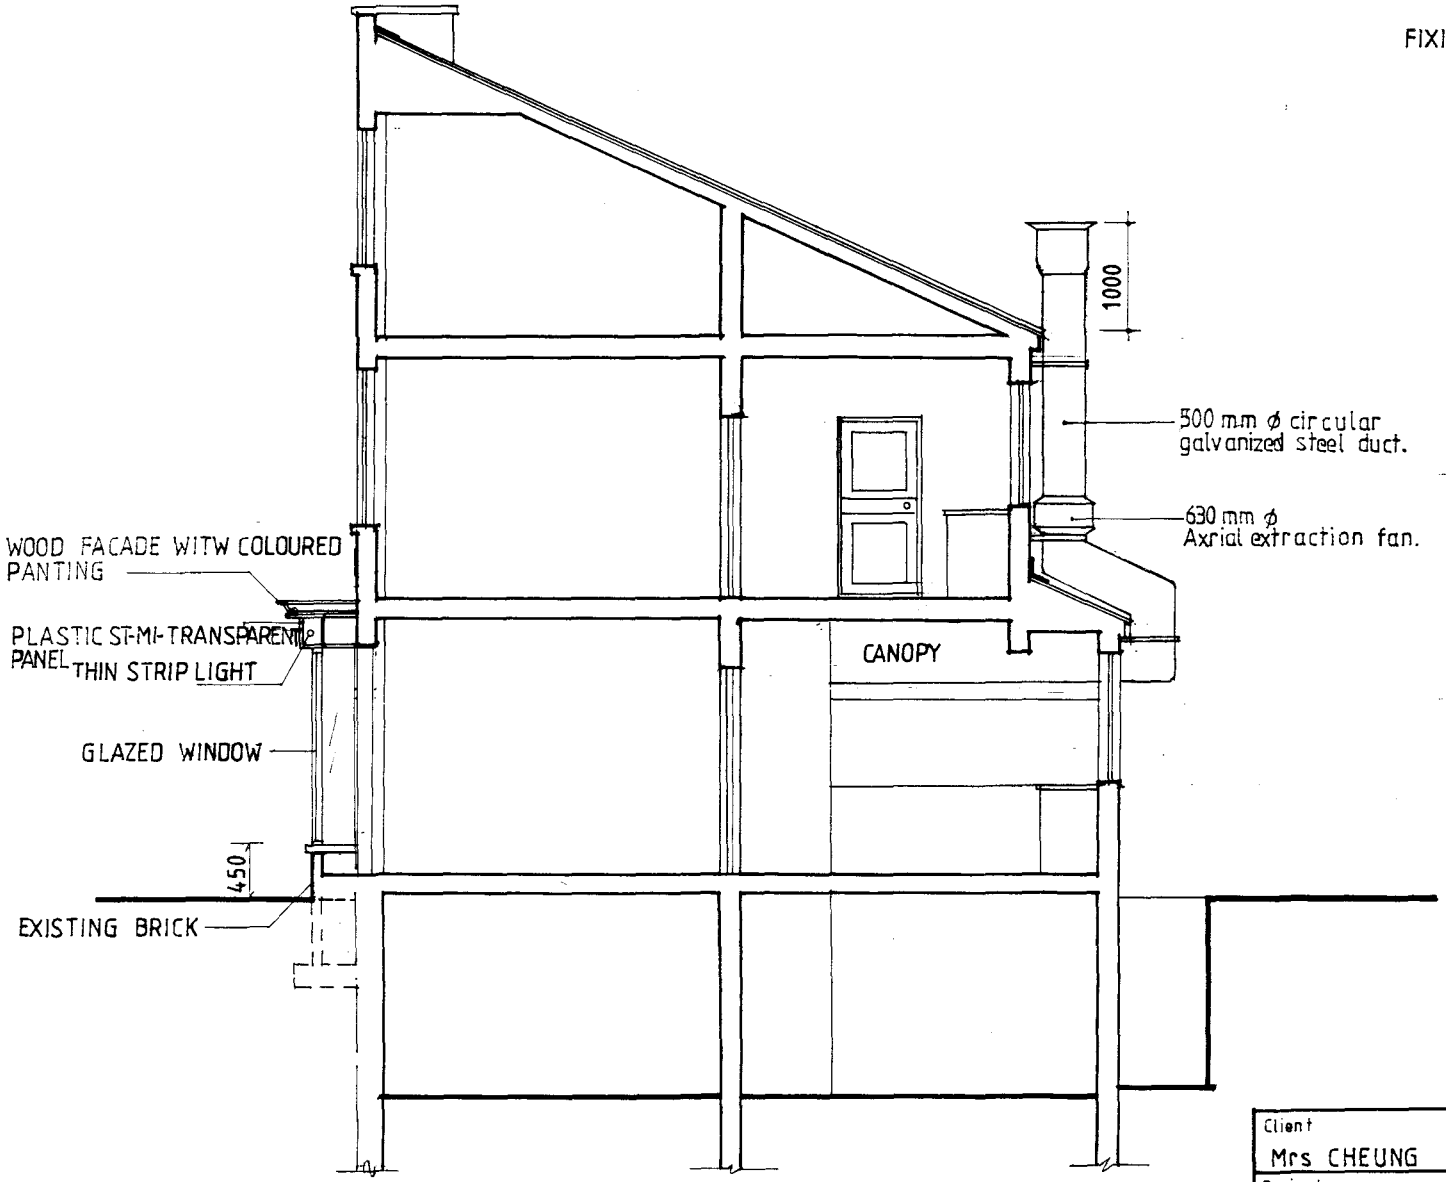


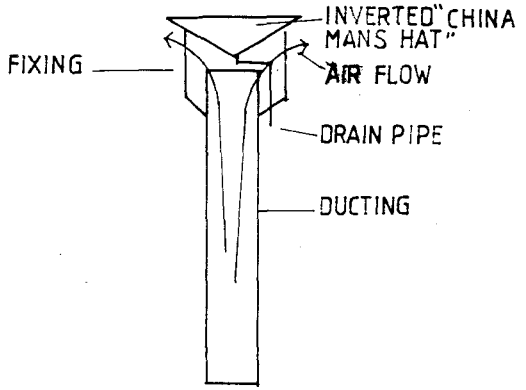


DIAGRAM OF RAINPROOF TERMINAL

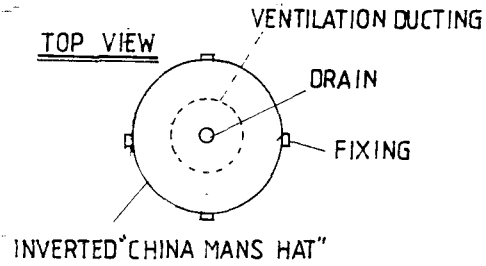


SOUTH HOLLAND HOUSING
1999
SUPERSEDED
Ref: 0077/99

A-A SECTION

Client: Mrs CHEUNG	Scale: 1:50	
Project: Proposed Takeaway	Date: JAN 99	
	Drawn by: Z.Q.LI	
Drawing Tittle: SECTION , CHIMNEY .		Org No. D02



EXISTING ELEVATION TO BROAD STREET

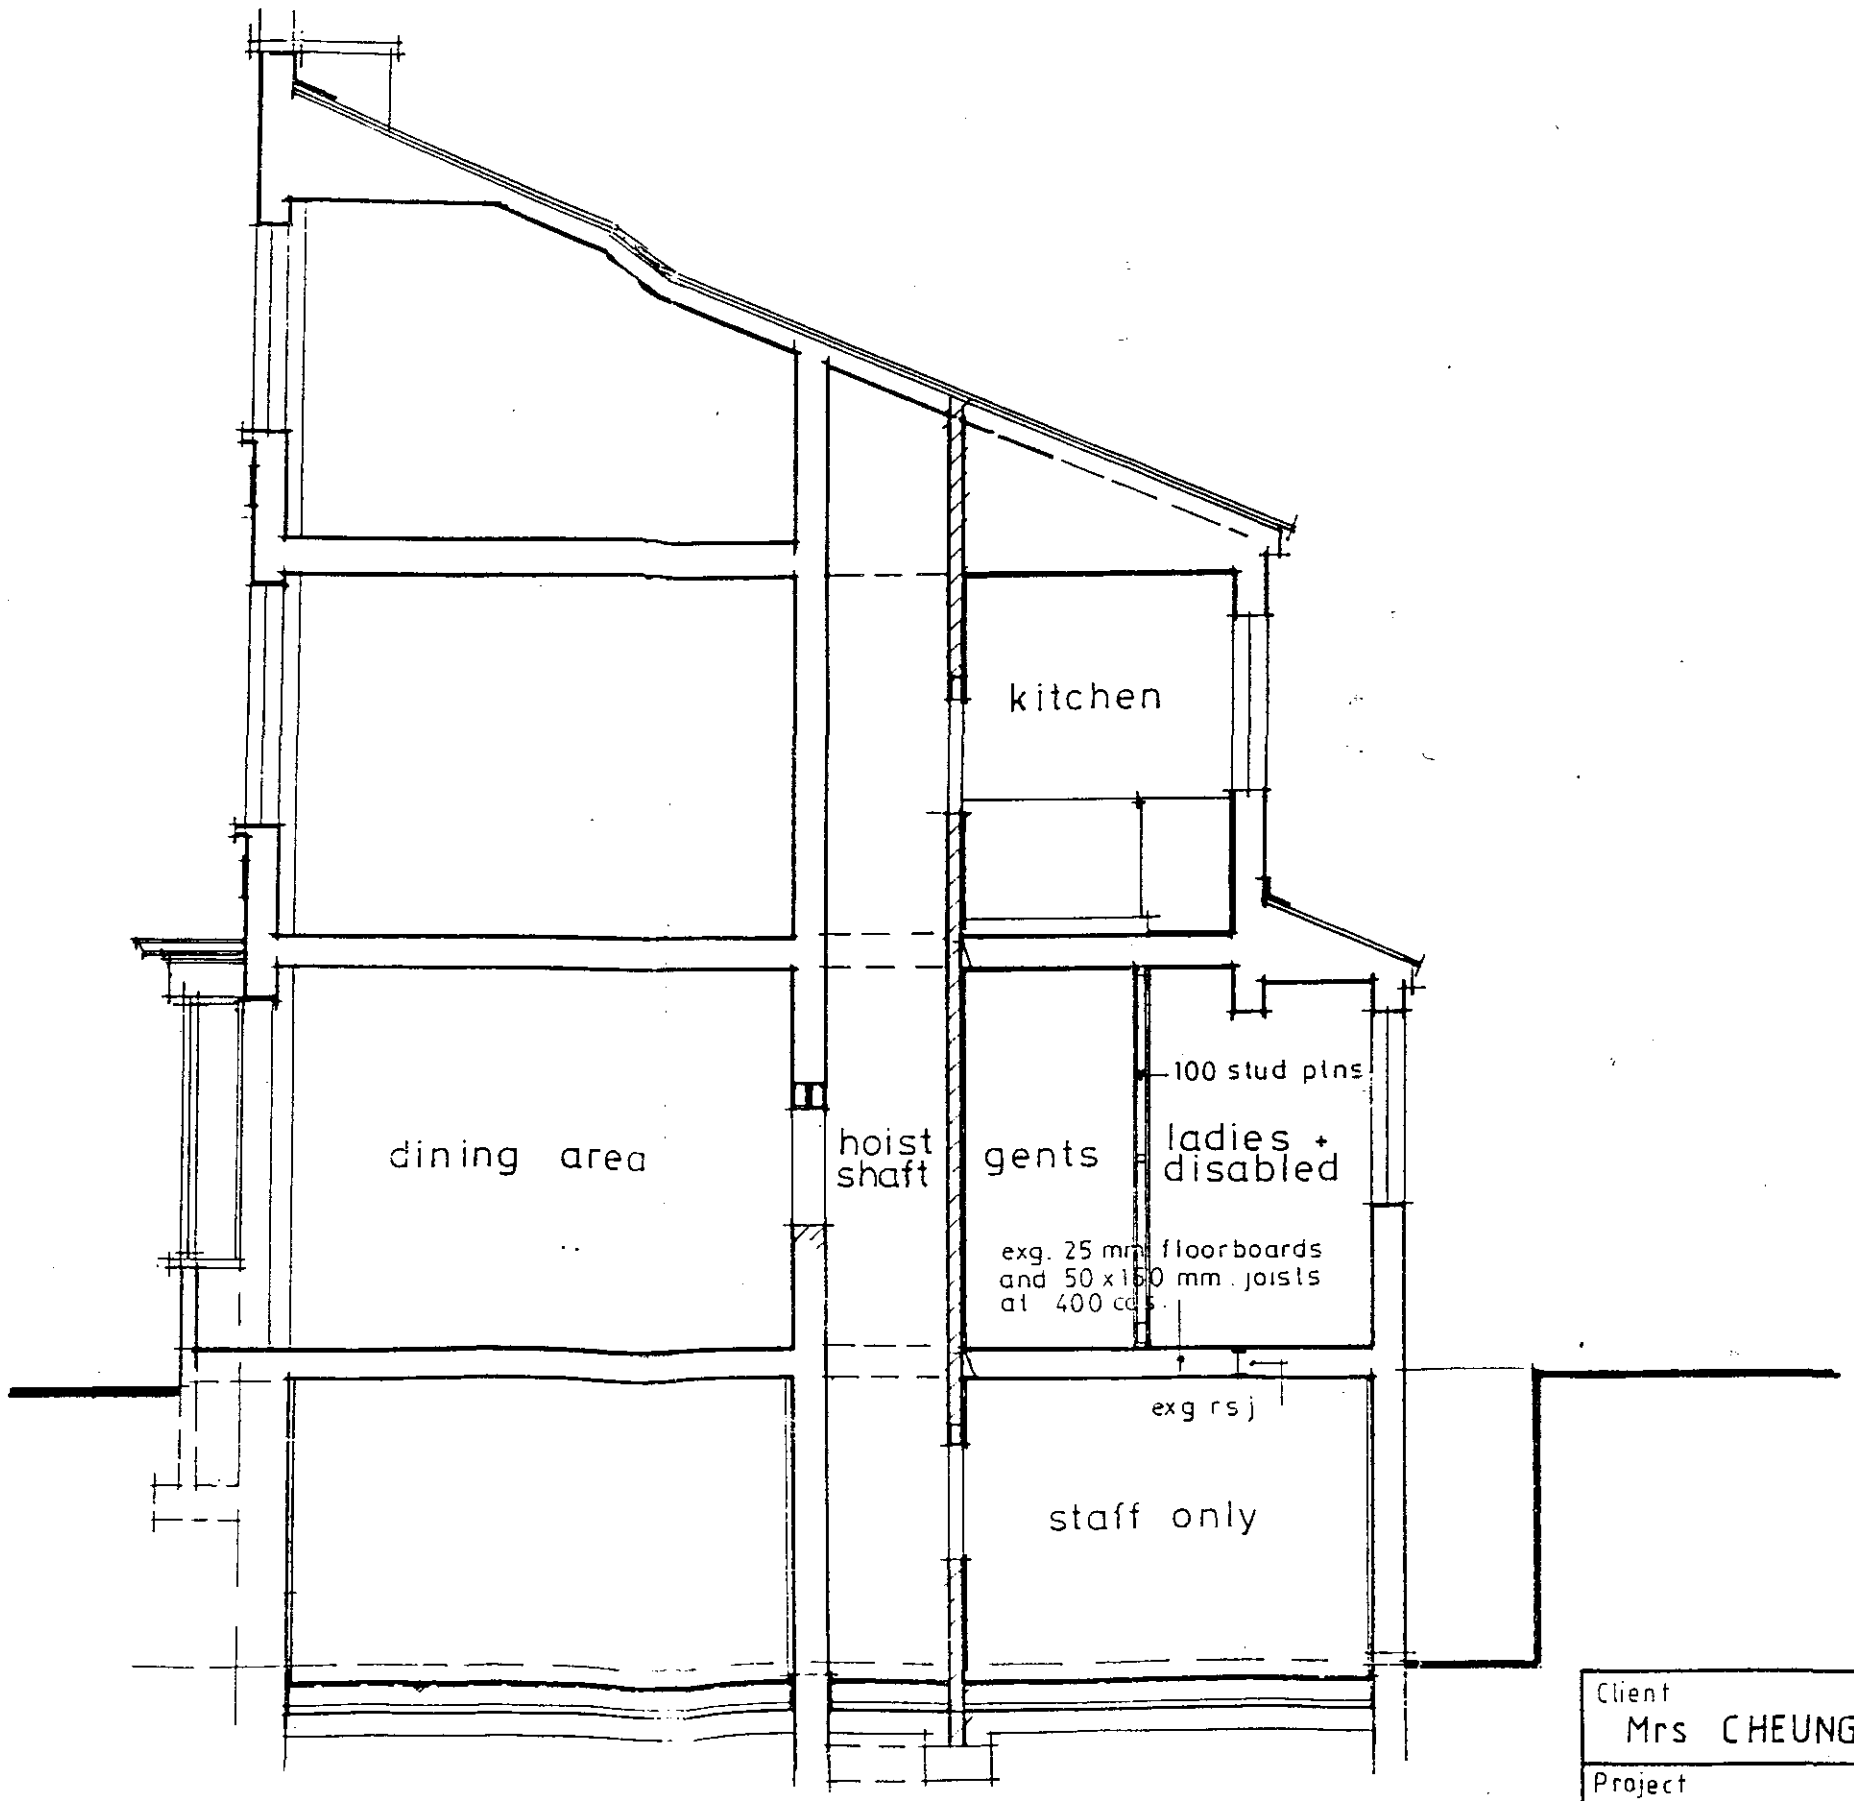

DETERMINED PLAN

SOUTH HOLLAND DC
HOUSING & PLANNING
28 JAN 1999
Ref: 0077/99

Client: Mrs CHEUNG	Scale: 1:50	
Project: Proposed Takeaway	Date: JAN 99	
	Drawn by: Z Q L	
Drawing Title: EXISTING A-A SECTION		Drg No: E 03



DETERMINED PLAN

26 JUN 1999

0077/99

EXISTING ELEVATION TO BROAD STREET

EXISTING ELEVATION TO NEW ROAD

Client: Mrs CHEUNG	Scale: 1:50	
	Date: JAN 99	
Project: Proposed Takeaway	Drawn by: Z Q L	
Drawing Tittle: EXISTING ELEVATION		Drg No.: E 02