


Rev.	Date	Init.	Revision Details
A	2.9.21		ADD JMW/BBB
B	5.11.21		ADD SECTION B-B, SCALE 1:100 & ADDITIONAL NOTATION UPDATE FOR PLANNING APP
C	21.1.22		


R. BOOR DRAUGHTSMAN
 26 Fengate
 Moulton Chapel
 Spalding
 Lincolnshire
 PE12 0XL
 Phone & Fax
 01406 380279

Project:
MR P & MRS R BOWMAN.
ELM TREE GRANGE
MILL DROVE NORTH,
COWBIT.


Drawing:
PROPOSED ROADSIDE WALL
 Scale: **AS SHOWN** Drawing No: **3515-7**
 Drawn: **RMB**
 Date: **AUG 2021** Rev: **A B C**

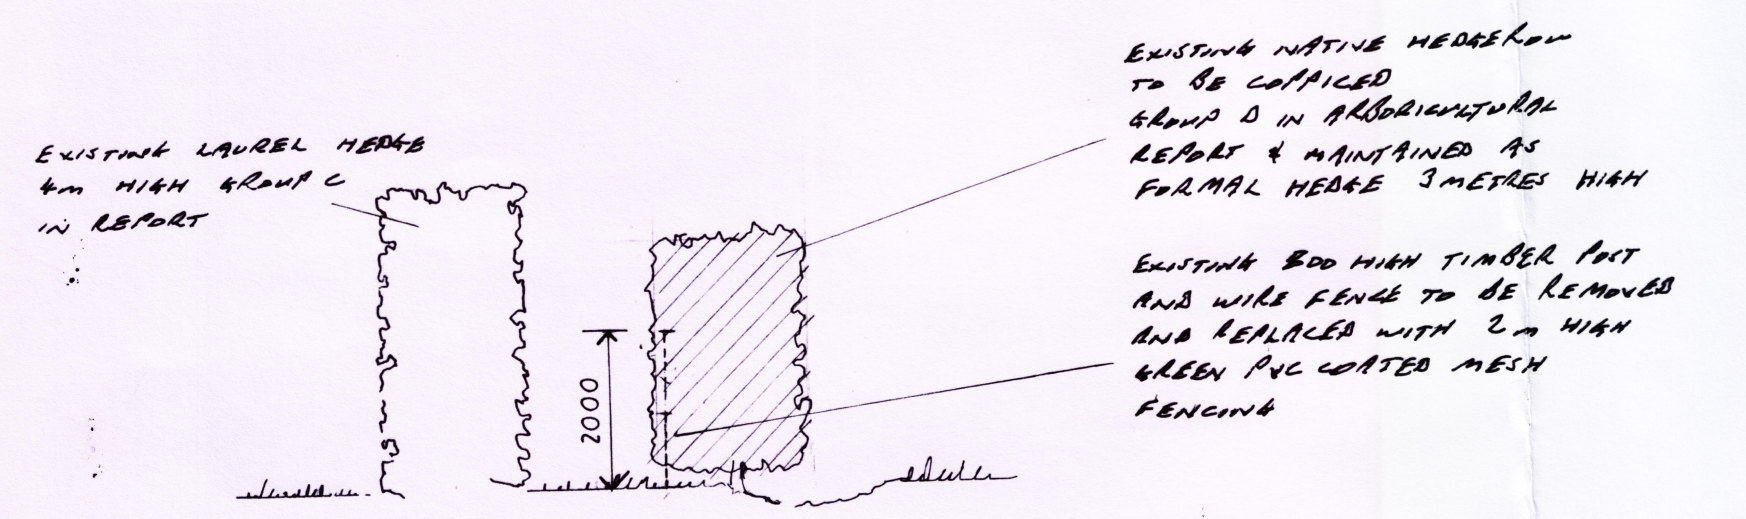

SECTION THROUGH SOUTHERN HEDGE 1-100
 SECTION B-B
 0 1 2 3 4 5 10 15 metres
 1-100 scale

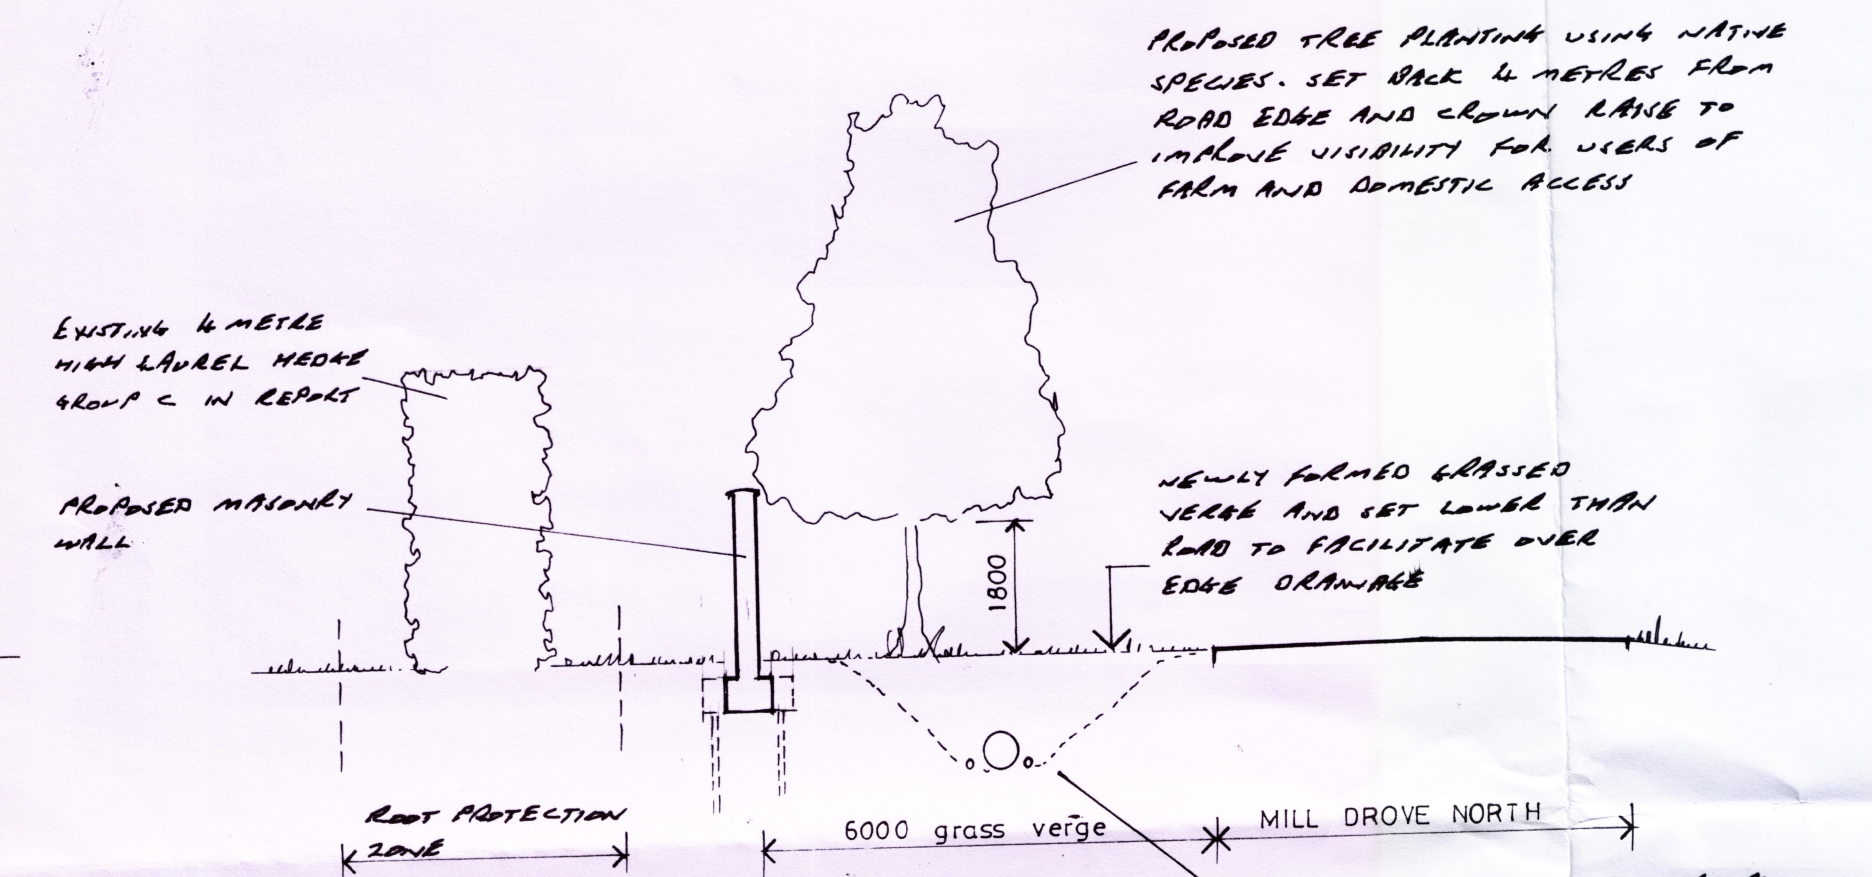


SECTION THROUGH ROADSIDE 1-100
 SECTION A-A
 0 1 2 3 4 5 10 15 metres
 1-100 scale

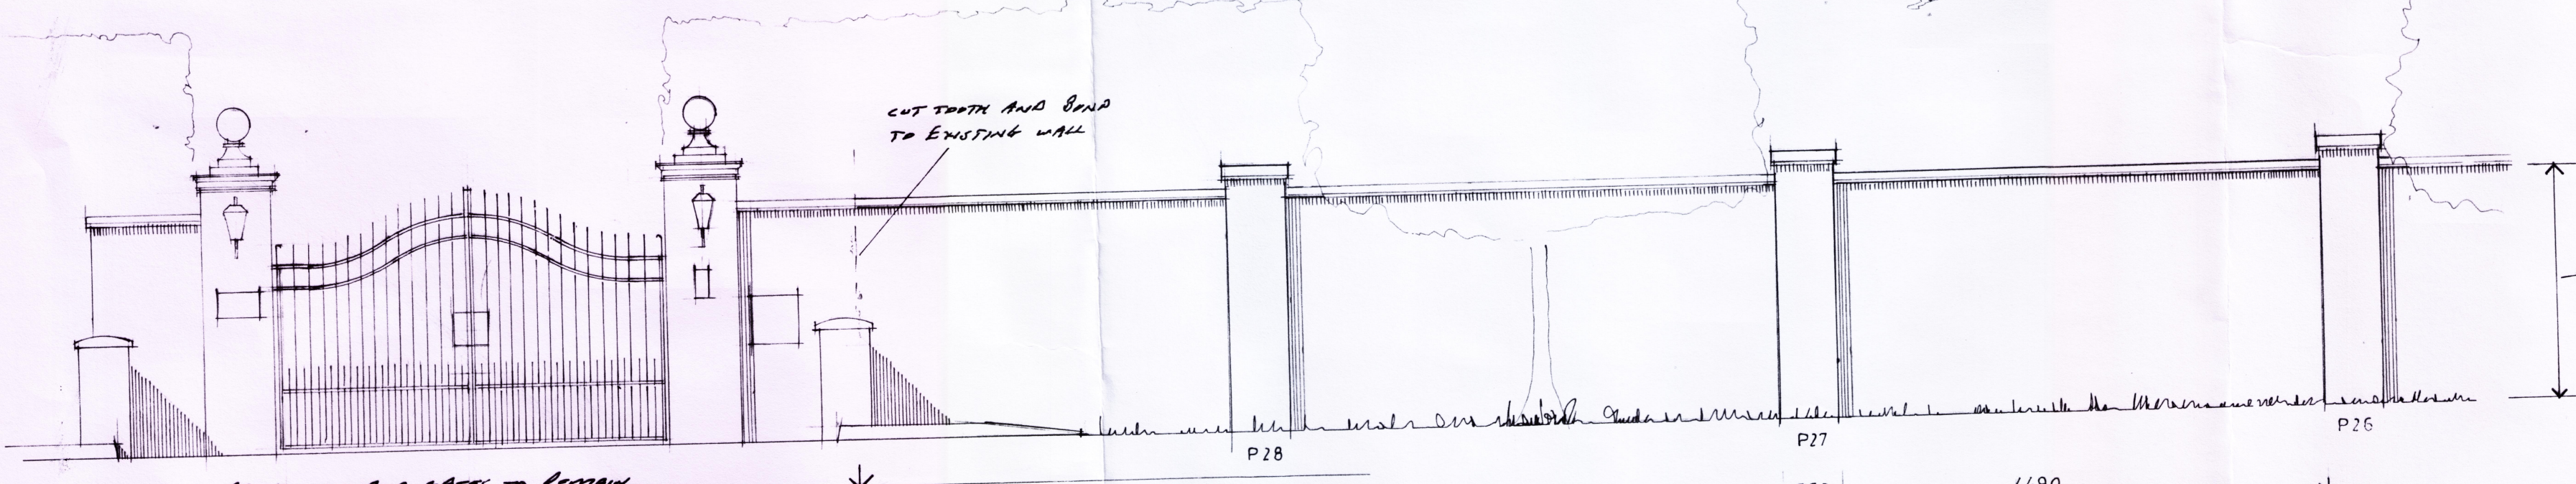


ENLARGED ELEVATION DOMESTIC ENTRANCE 1-50
 0 10 20 30 40 50 metres
 1-50 scale


ALL NEW PIERS 553x553 AS EXISTING PIERS P1 AND P2
 ALL BRICK PANELS 4490x2145 AS EXISTING PANELS TO MATCH WALL I.E. BETWEEN PIER P1 AND P2
 PANELS IN SPALL 16 BETWEEN P2 AND P3 AND P3 TO P4 SIMILARLY LEFT AT APPROX 4490mm

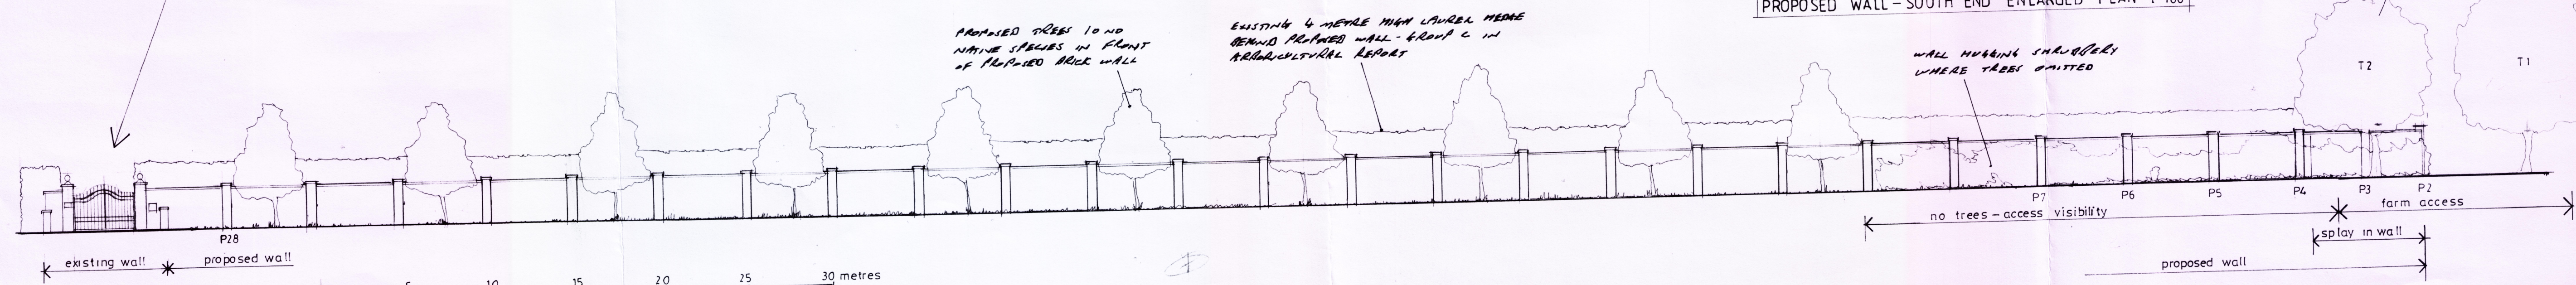

ELEVATION ON WALL 1-200
 0 5 10 15 20 25 30 metres
 1-200 scale

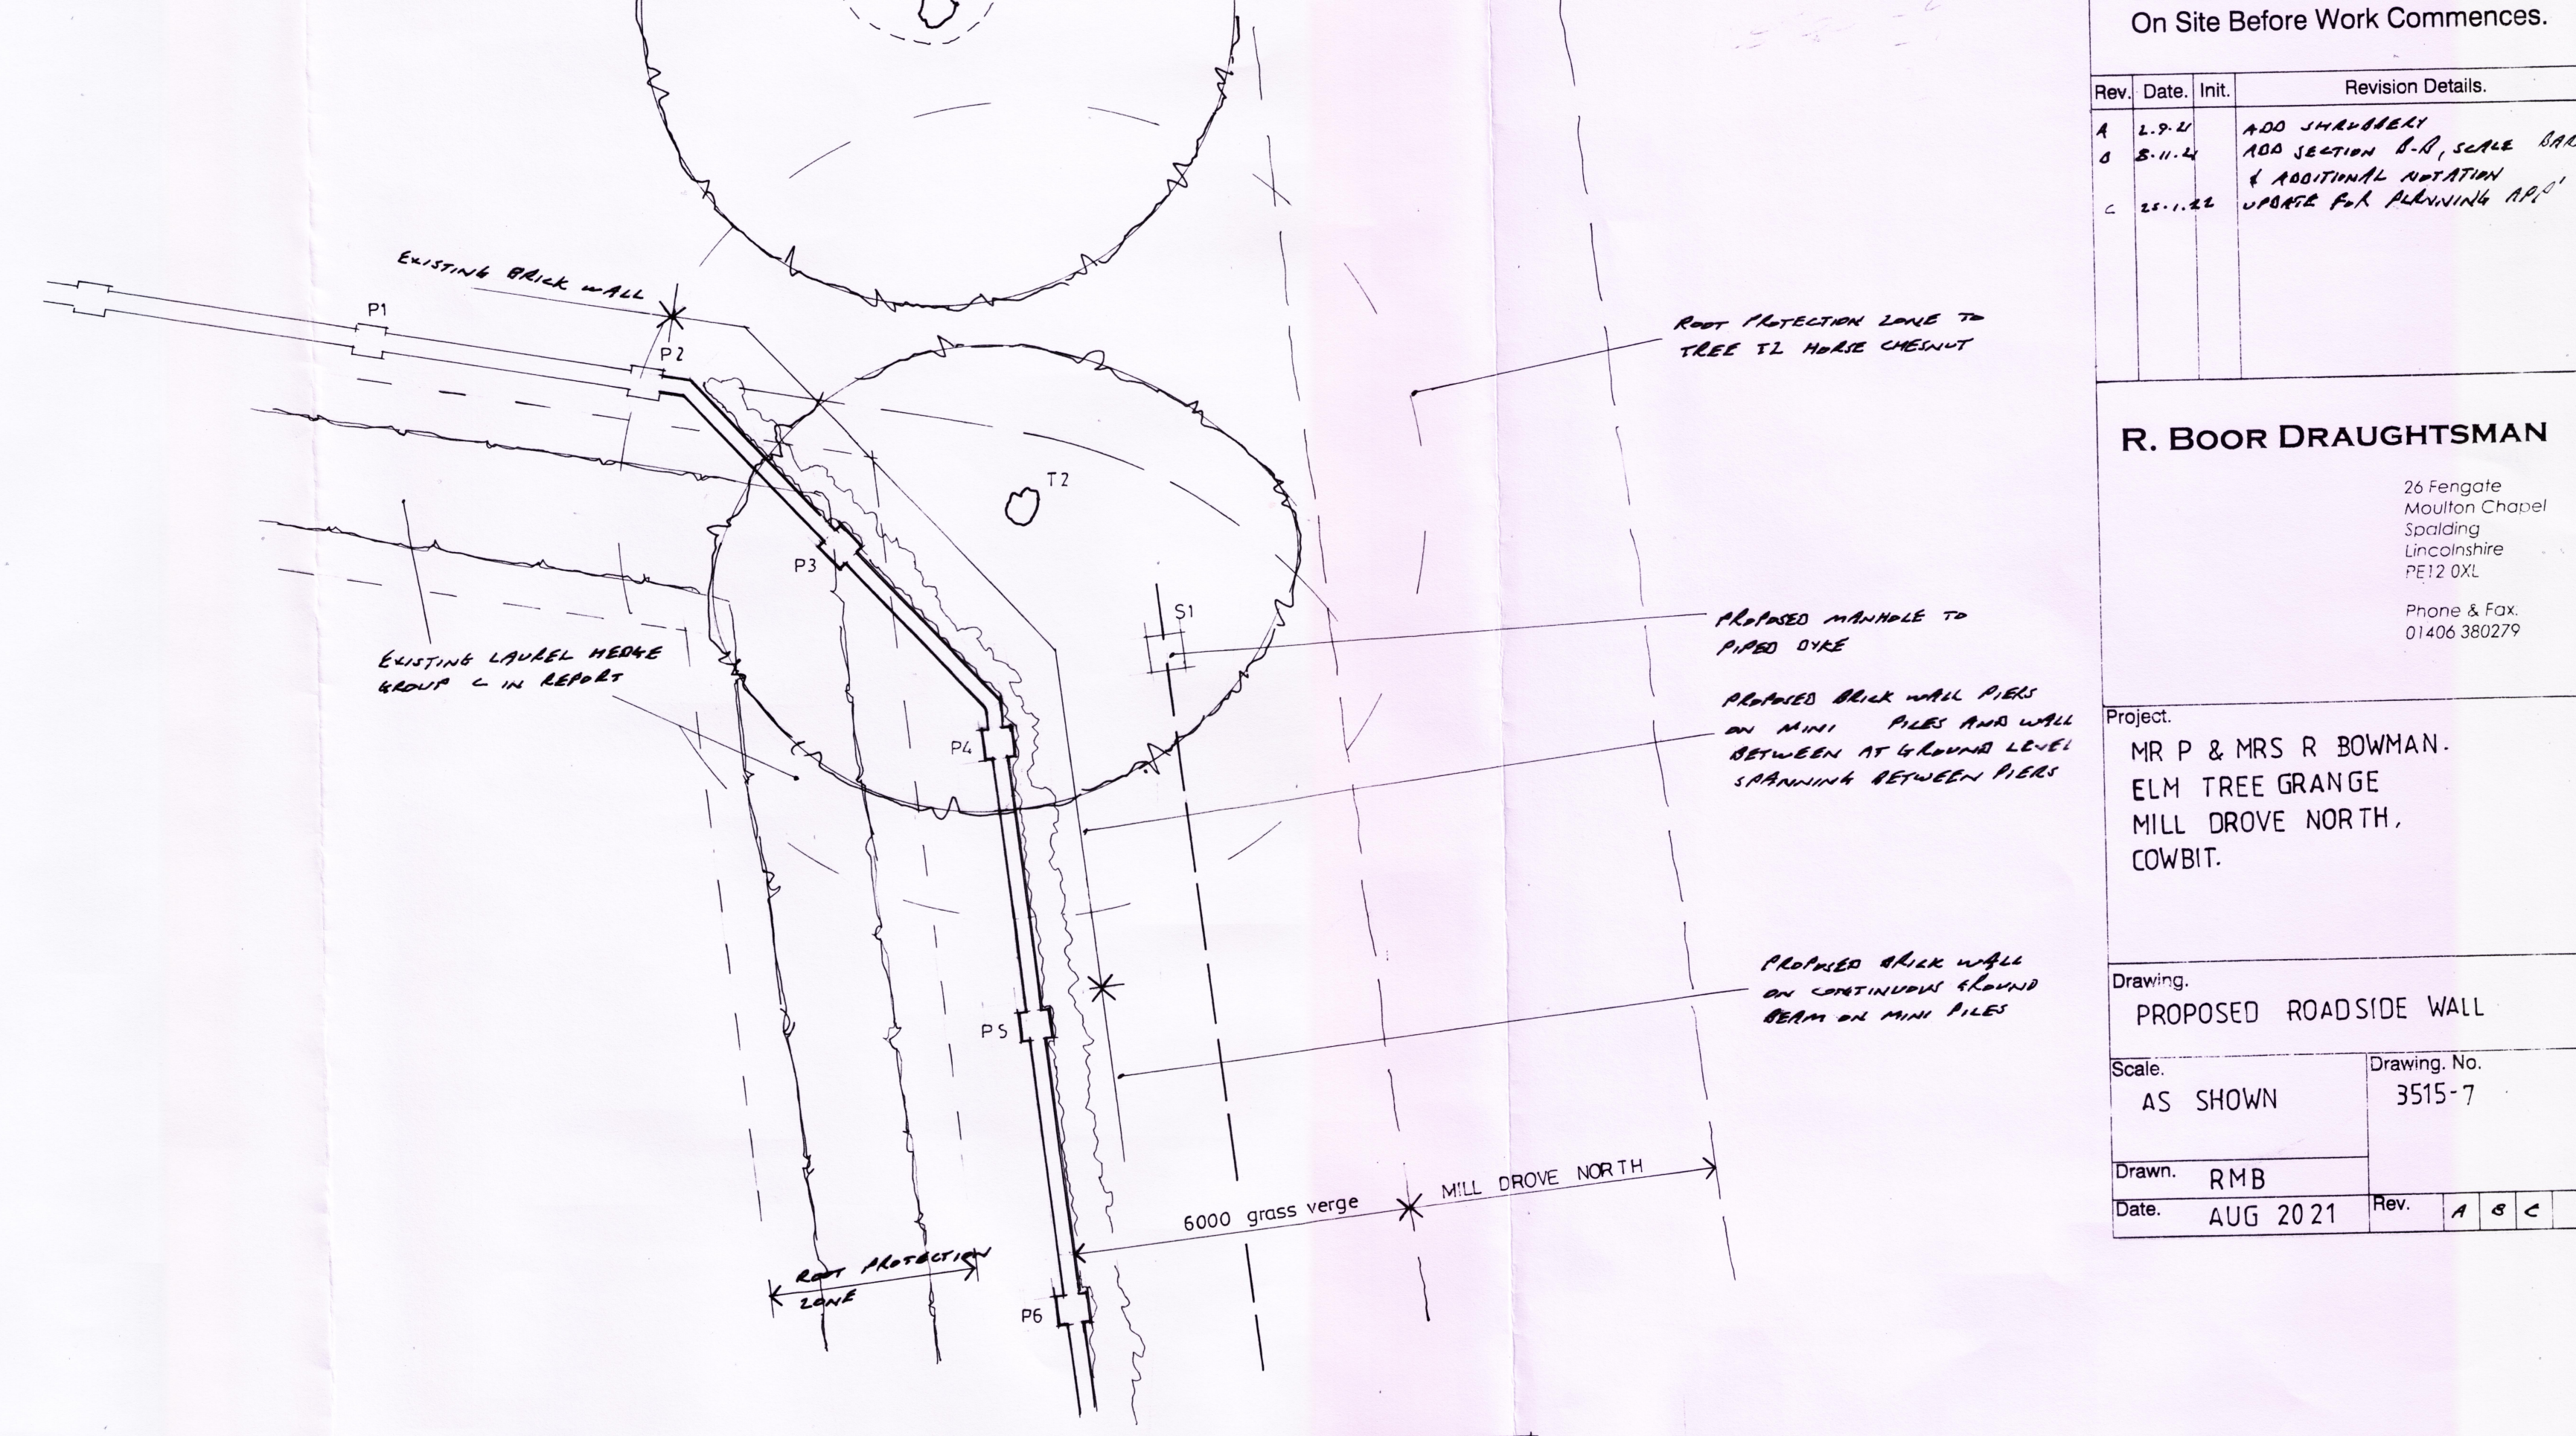

PROPOSED WALL-NORTH END ENLARGED PLAN 1-100
 0 1 2 3 4 5 10 15 metres
 1-100 scale

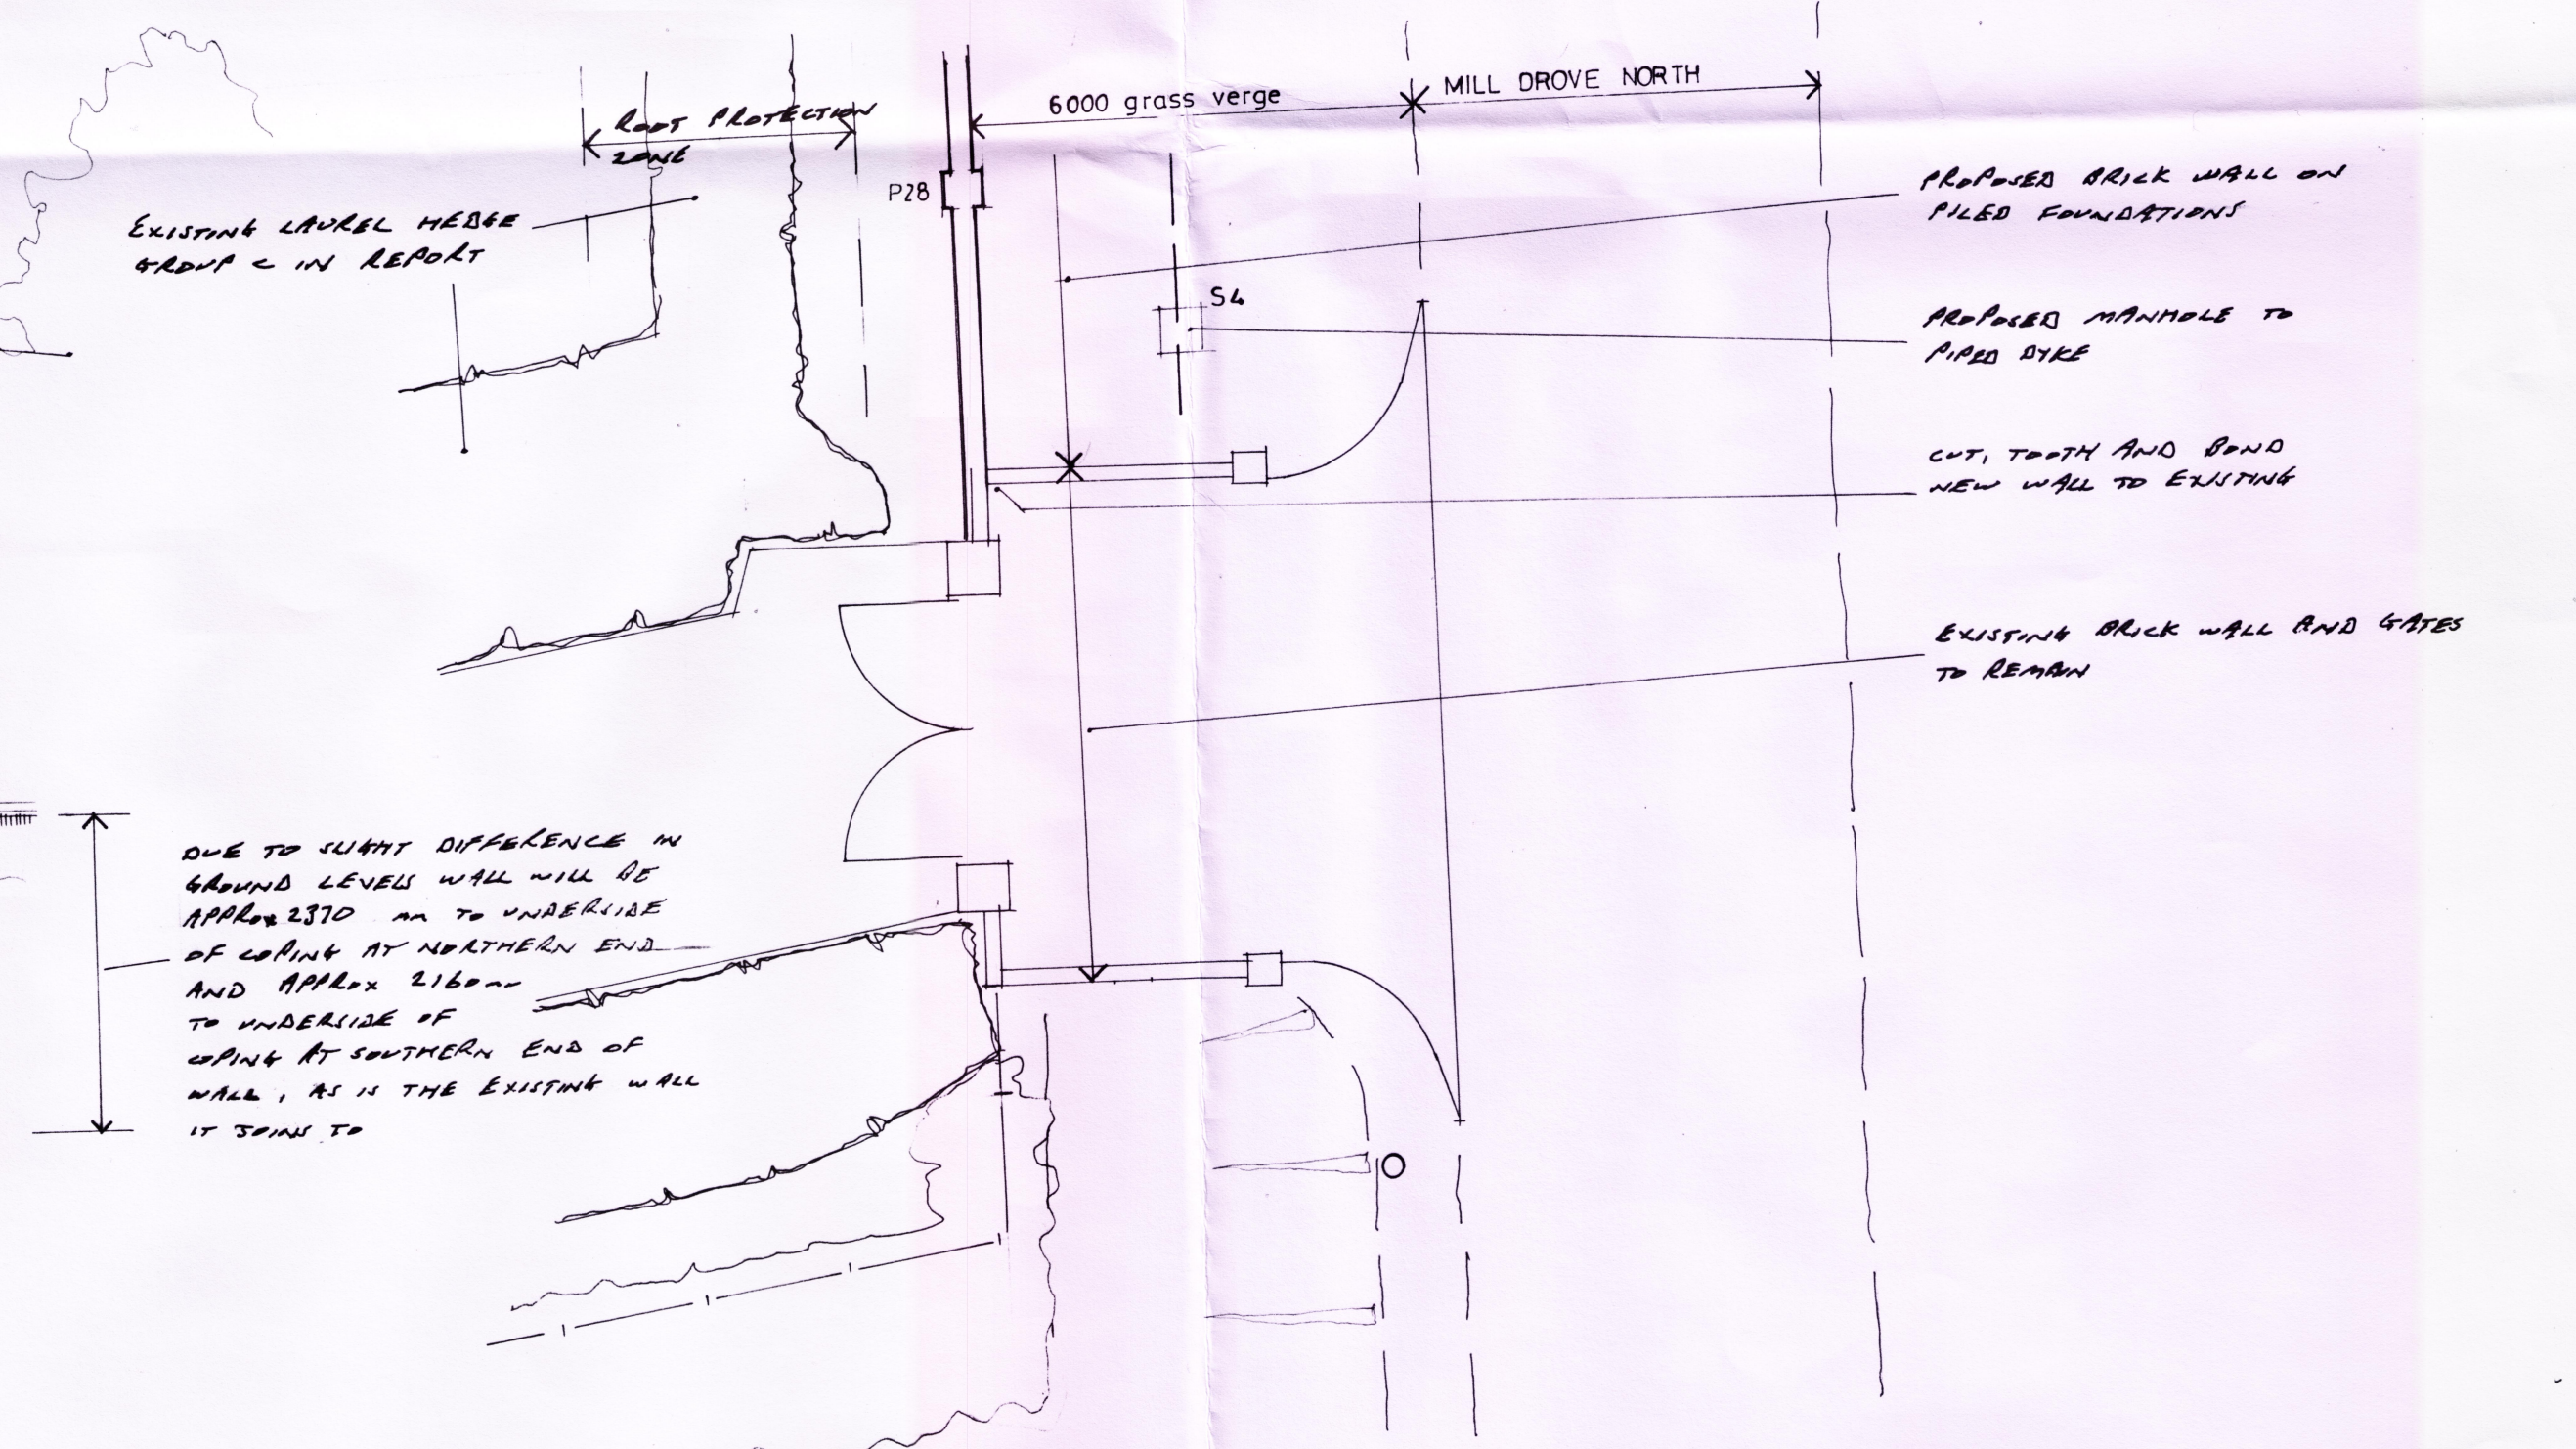

PROPOSED WALL-SOUTH END ENLARGED PLAN 1-100
 0 1 2 3 4 5 10 15 metres
 1-100 scale