


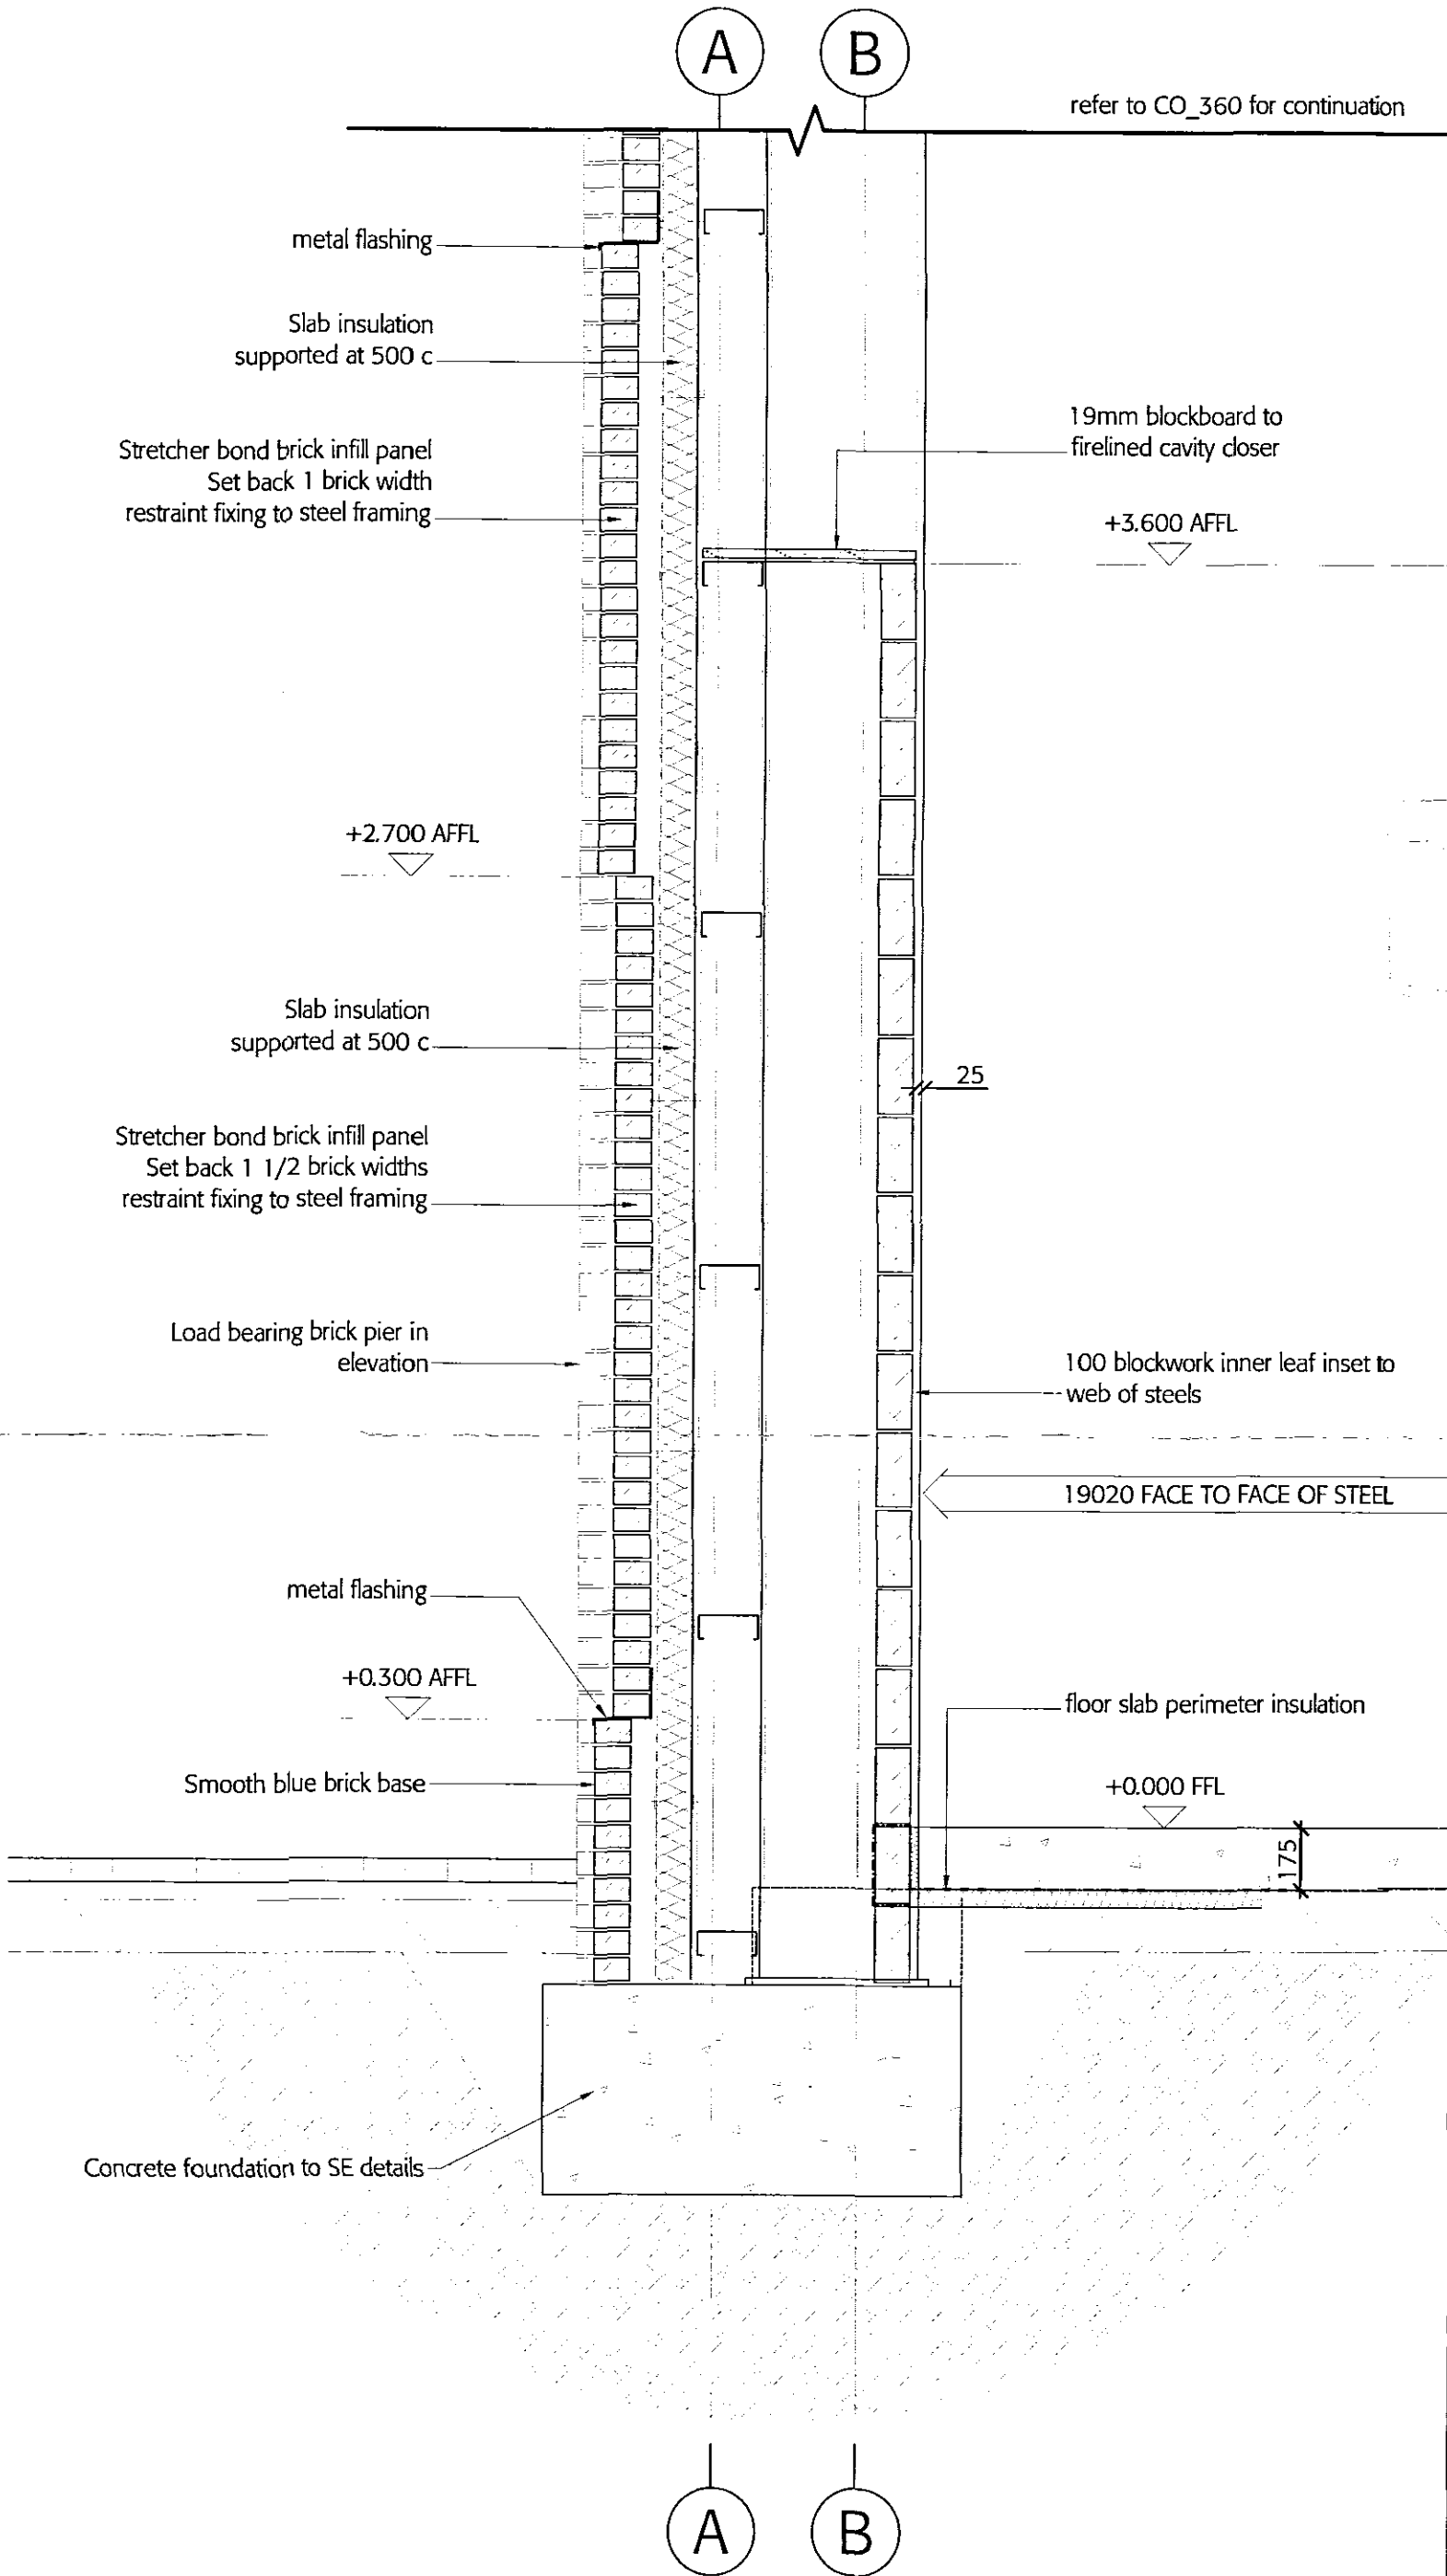

20 JAN 2006
0079/06

DRAFT

This drawing is not to be scaled. Any errors or discrepancies should be reported to the architect as soon as they are discovered. All information ©2004 Black Architecture Limited. Subject to Statutory Approval

		Black		Bankside House 107-112 Leadenhall Street London EC3A 4AH T +44 (0) 20 7891 2515 F +44 (0) 20 7891 2516 W www.black-architecture.com	
70 Westlode Street Spalding Bride Hall Developments Ltd					
Detail Wall / Foundation CARPETRIGHT Unit					
Drawn RC		Checked RJC		Date 10.01.06	
				Scale 1:20	
Project 0153		Reference CO		Number 350	
				Revision /	